PLAT BOOK 11 PAGE 12

2

NAPLES

WYOMING ST. | AVE. | ST.

FIRST | SECOND | THIRD | FOURTH | RAILROAD AVE.

3.2.25 chs.

66.25 Chains

GULF OF MEXICO.

1 — 63 Acres

2 — 51.27 Acres

160 Acres

N 4°E. 12 chs.

GORDON'S RIVER

LOT 4

AUDS SURDIVISION

NAPLES

LEE COUNTY, FLORIDA.

S.3.E. 40 Chains

2 — 60 Acres

3 — 51 Acres

N. 32.50 chs.

SECTION 16.

SECTION 15

80 Chains

S 1°E. 40.30 Chains

3 — 32 Acres.

1752'

1320'

LEE | 12 | DE SOTO | AVE. | FIRST | THIRD | FOURTH | FRONT AVE. | AVE.

160 Acres

REFERENCE
Blocks — 280' x 320'
Block Lots — 32 x 130
Beach Lots - 40 x 130
Avenues 50'
Streets 50'

4 — 60.43 Acres

N 34°50' E. 64 chs.

Scale - Inch = 300'

PLAT

FILED SEPT. 1916 A.D. 1887
RECORDED JAN. 23rd A.D. 1888
James A. Scott
Clerk

40 Acres

6 — 39.94 Acres


N 8°50' E. 18 chs.

2 — 7.3 Acres

SEC. 14

53 Chains

GULF OF MEXICO.

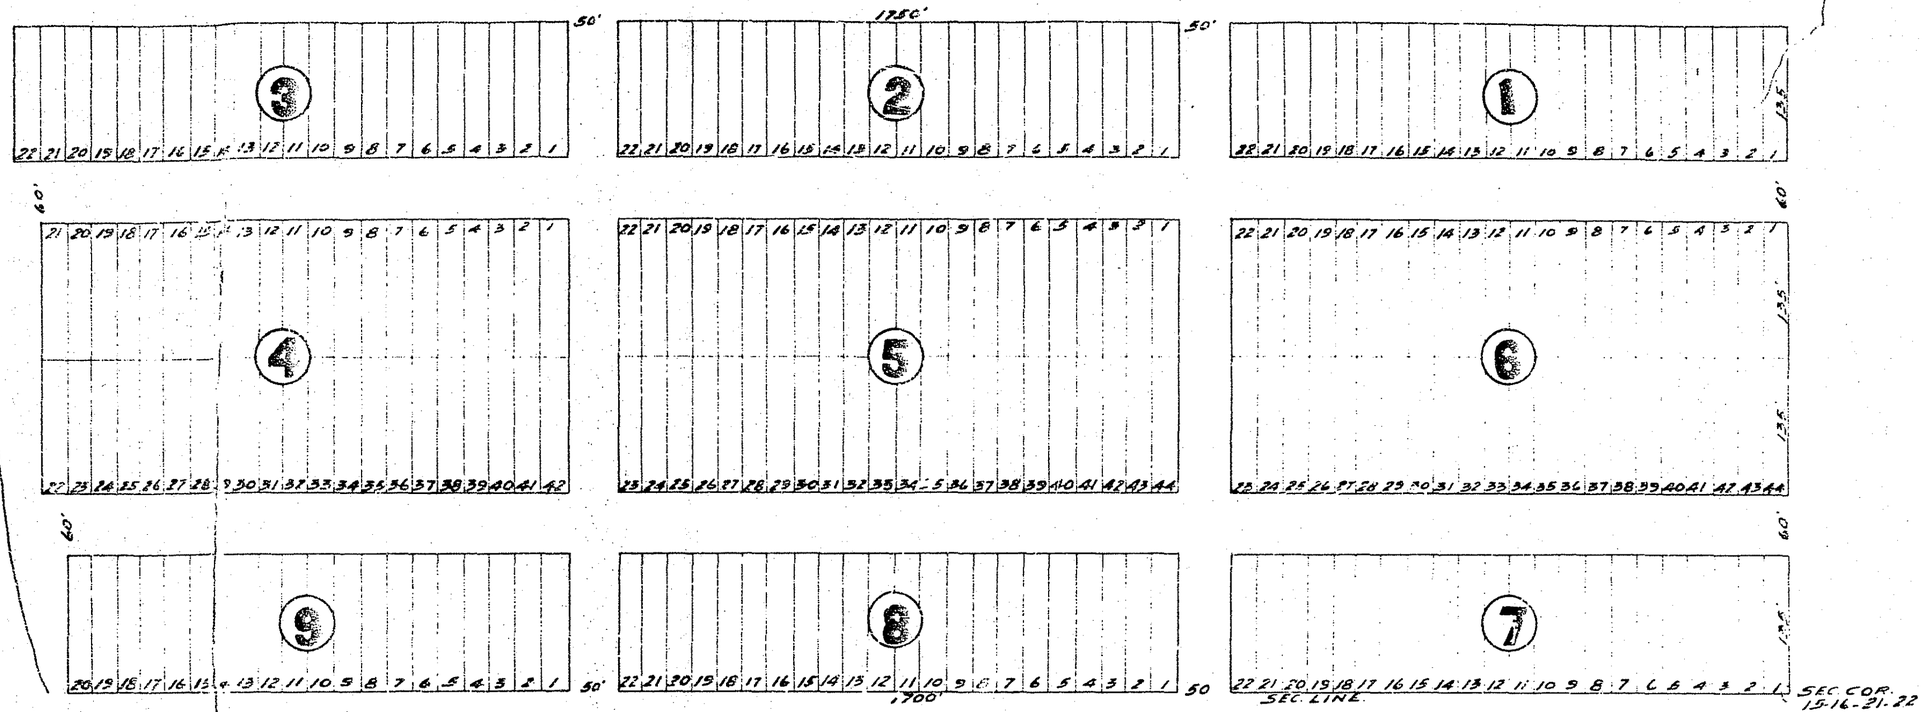


OCEAN VIEW ADDITION
TO
NAPLES.

LEE CO., FLA.

BEING THE So. ½ of LOT 4. SEC. 16.
TWP. 50 So. R. 25 E.

Scale - 1 inch = 75 Ft.
Lots are 25' x 135'

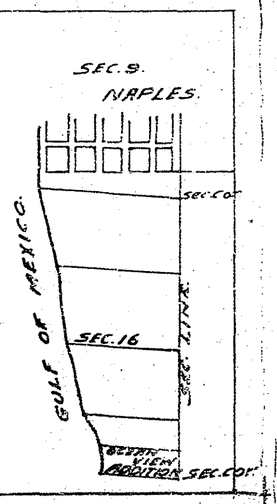

FILED - OCT. 27. A.D. 1887.
RECORDED. - JAN. 30. A.D. 1888.
JAMES W. BAIN.
CLERK.

PLAT BOOK 1 PAGE 3

COPIED FROM ORIGINAL
BY E H COLLINS JR

4

PLAT BOOK 1

PAGE 4

EAST NAPLES

LEE COUNTY, FLORIDA


Surveyed by W.B.E. Lopez
Nov. 1887.

Nov. 1887

DULY RECORDED This 9th day of February, A.D. 19
James W. Bain
Clk. Cir. Ct.

NOTICE!!
SEE
NEXT FRAME

COPIED FROM ORIGINAL
BY E H COLLINS JR

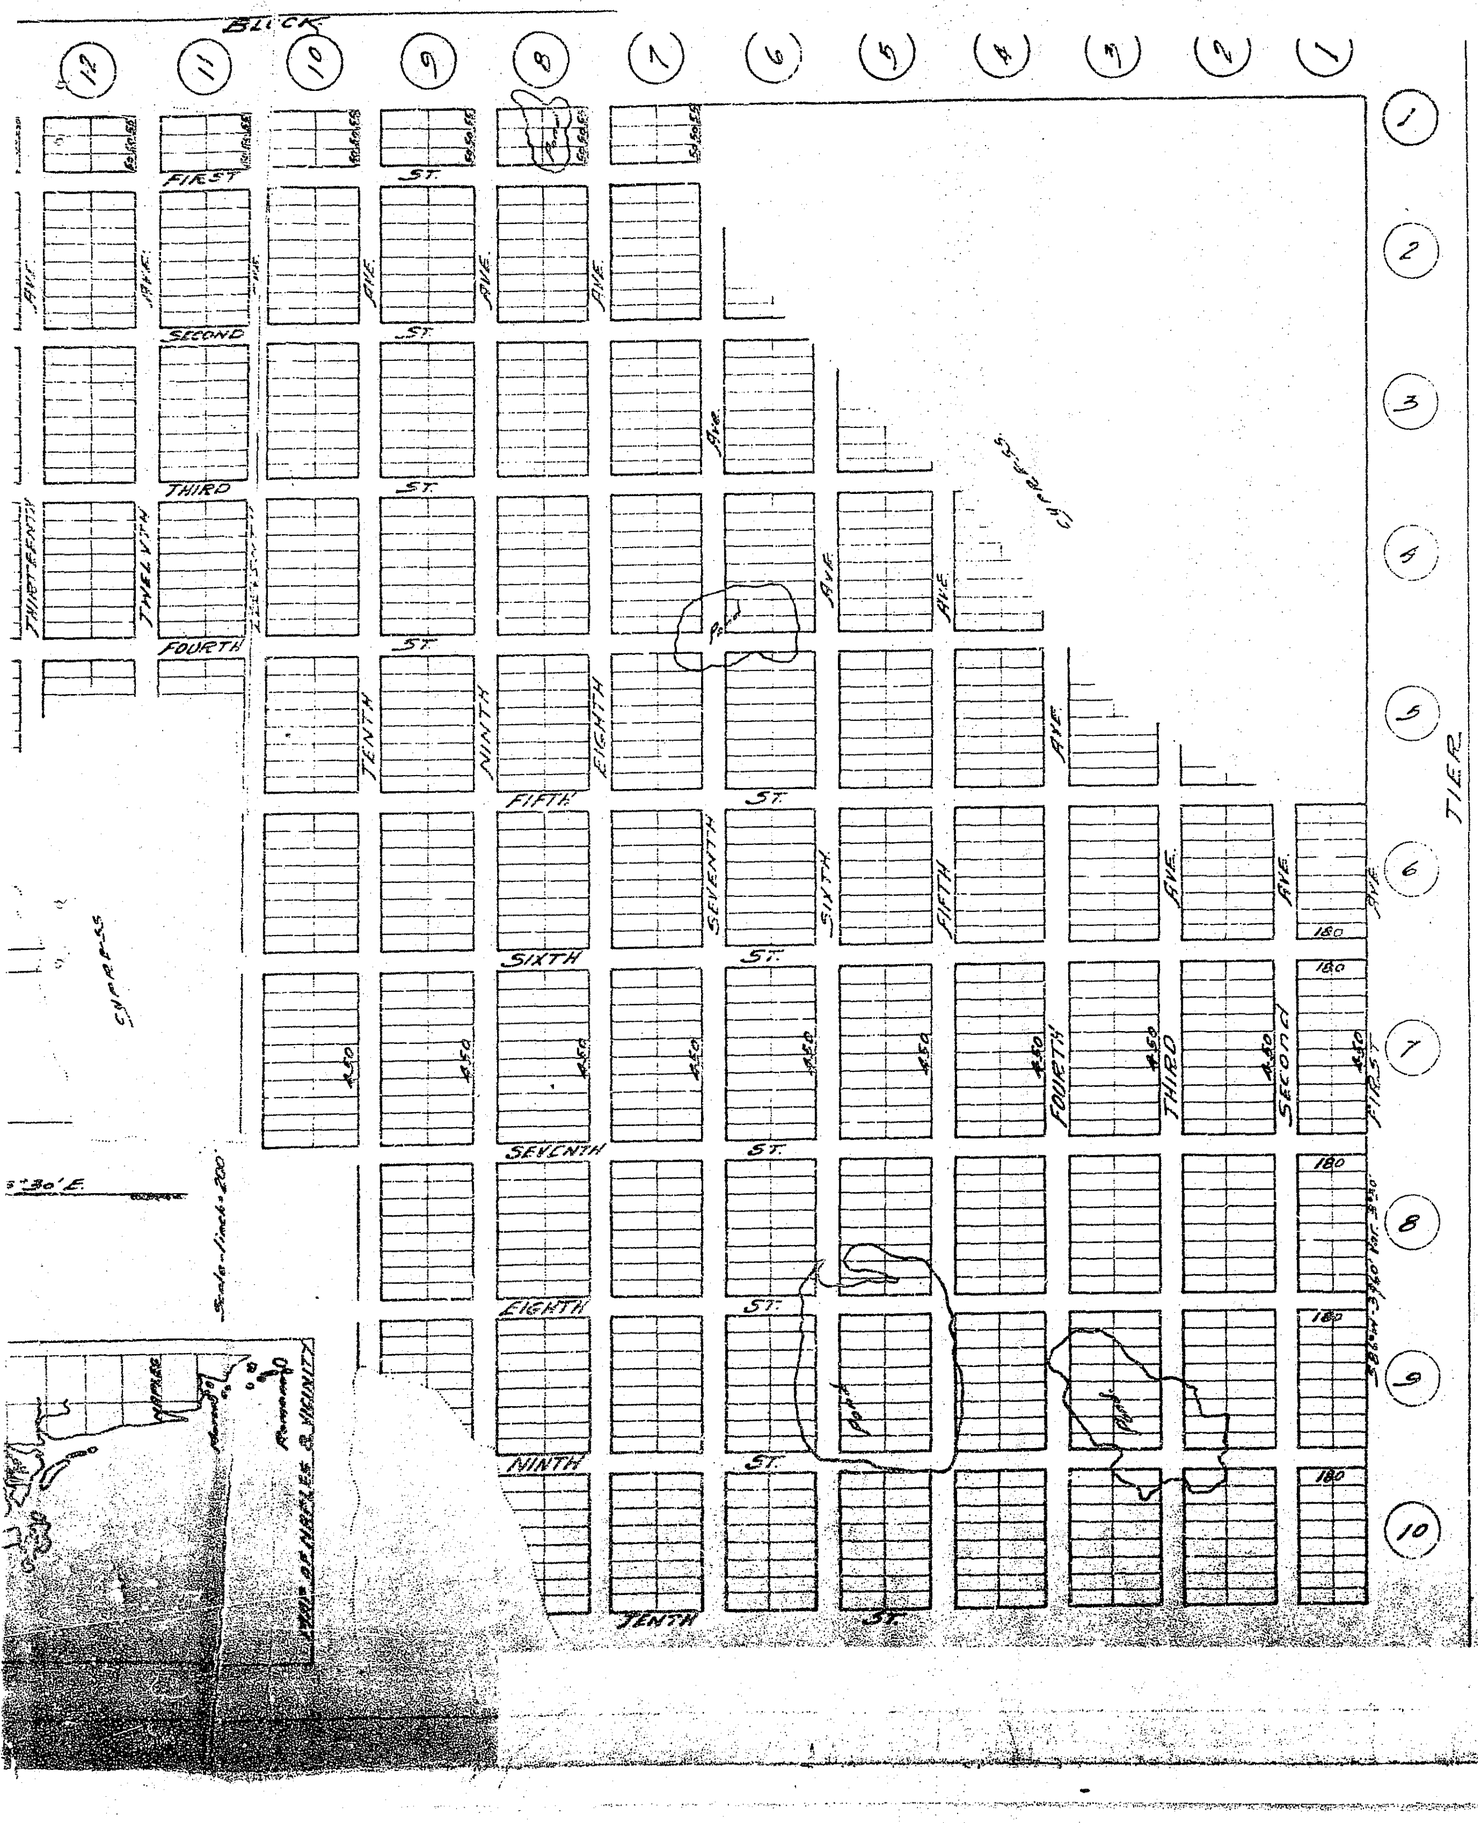

4

PLAT BOOK 1

PAGE 4

EAST NAPLES

LEE COUNTY, FL

Nov. 1887

Surveyed &

DULY RECORDED This 9th day of

Jame

C

NOTICE!!
SEE
NEXT FRAME

COPIED FROM ORIGINAL
BY E H COLLINS JR


NORTH NAPLES


LEE CO., FLA.

Surveyed by W.E. Logan Nov. 1887.
FILED IN THE OFFICE OF THE CLERK OF THE
CIRCUIT COURT, LEE CO. FLA. THIS 9th DAY
OF FEB. A.D. 1888. AND RECORDED IN PLAT
BOOK 1. ON PAGE 5.

James W. Bain Clk. C.C.

MAP OF NAPLES & VICINITY

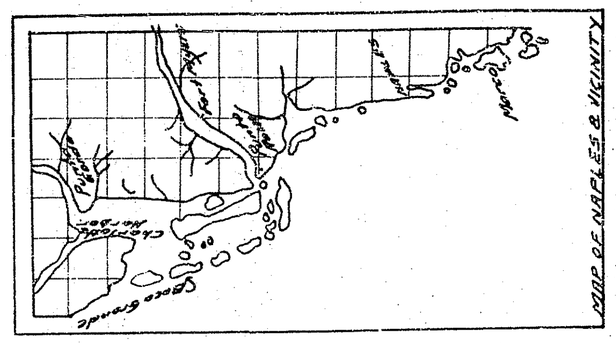

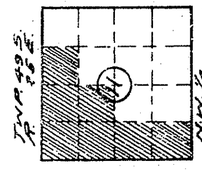


NOTICE!! SEE NEXT FRAME

5

PLAT BOOK 1


PAGE 5

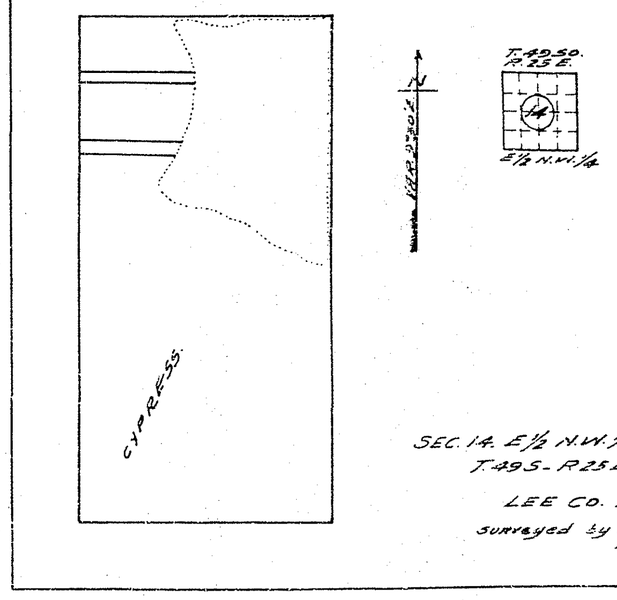

FILED IN THE OFFICE OF THE CLERK OF THE CIRCUIT COURT, LEE CO. FLA., THIS 9th DAY OF FEB. A.D. 1888. AND RECORDED IN PLAT BOOK 1. ON PAGE 5

James W. Bain - CLK. C.T.C.

COPIED FROM ORIGINAL
BY E H COLLINS JR

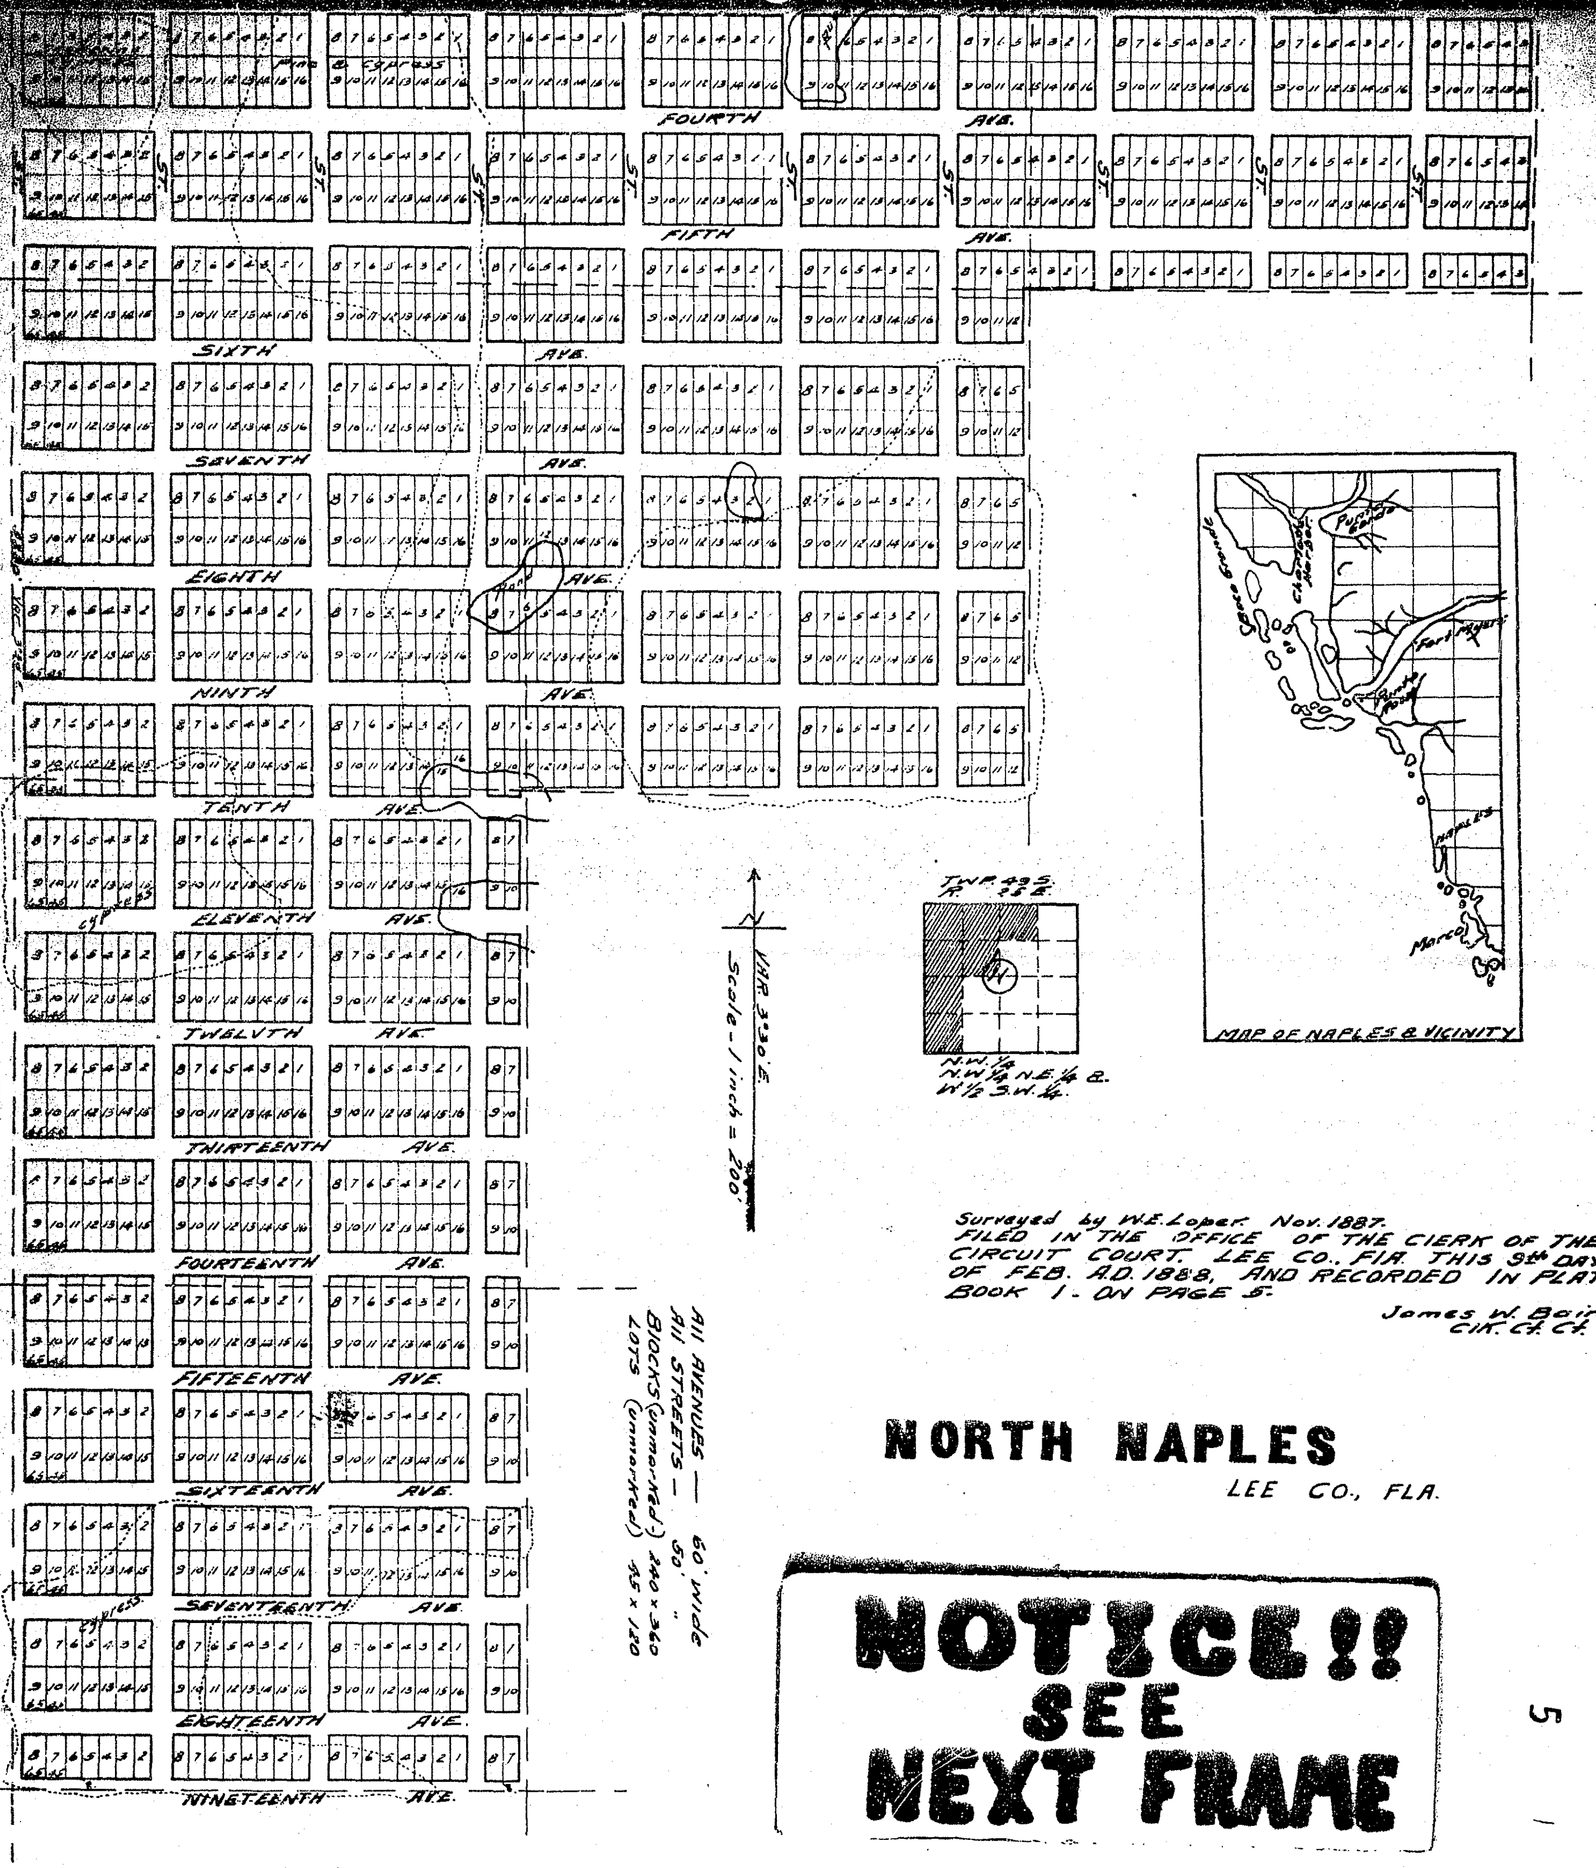

All Avenues — 60' wide
All Streets — 50' "
Blocks (unmarked) 240 x 360
Lots (unmarked) 45 x 120

N.W. 1/4 N.W. 1/4 N.E. 1/4 & W 1/2 S.W. 1/4.

Surveyed by W.E. Loper. Nov. 1887.
FILED IN THE OFFICE OF THE CLERK OF THE CIRCUIT COURT. LEE CO. FLA. THIS 9th DAY OF FEB. A.D. 1888, AND RECORDED IN PLAT BOOK 1. ON PAGE 5.

James W. Bain
CLK. CT. CT.


NORTH NAPLES

LEE CO., FLA.

NOTICE!! SEE NEXT FRAME

5

PLAT BOOK 1
PAGE 5

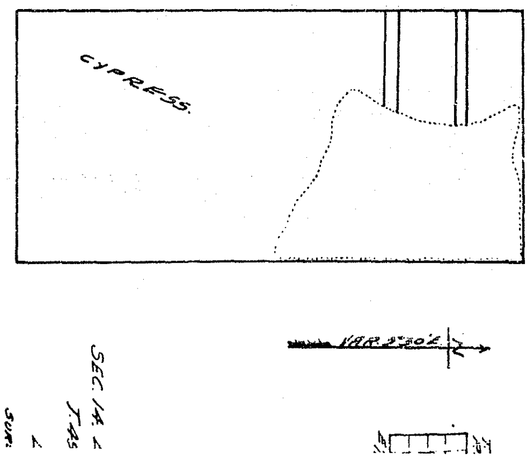



FILED IN THE OFFICE OF THE CLERK COURT. LEE CO. FLA. THIS 9TH A.D. 1888 AND RECORDED IN J. ON PAGE 5

James W. Bain

COPIED FROM ORIGINAL
BY E H COLLINS JR

PLAT BOOK 1 PAGE 5

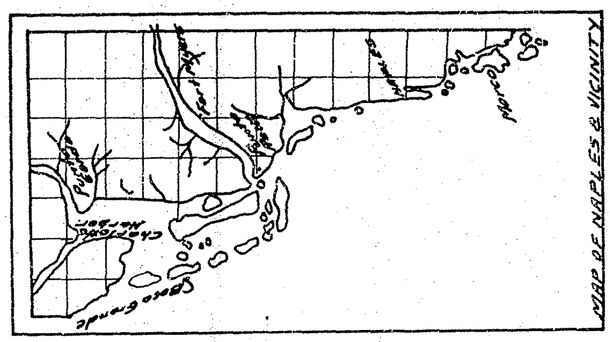

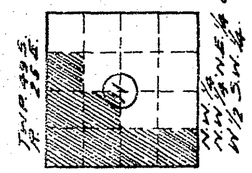

Surveyed by W.F. Lopez Nov. 1887.
Filed in the office of the Clerk of the Circuit Court Lee Co. Fla. this 9th day of Feb. A.D. 1888, and recorded in Plat Book 1. on page 5.

James W. Bois
Cir. Ct. Clk.

NORTH NAPLES

LEE CO., FLA.

VAR. 3°30' E.

Scale - 1 inch = 200'

All AVENUES — 60' wide
All STREETS — 50' "
BLOCKS (unmarked) 240 x 360
LOTS (unmarked) 45 x 120

COPIED FROM ORIGINAL BY E H COLLINS JR

6

NOTICE!! SEE NEXT FRAME

RIVERSIDE ST.

S42½°W N42½°E

60' 30'

TELEGRAPH ST. NORTH

VAR 3°30' E

ALLEY

MELTON

888 Plats 6 Sept 23 James W Bain

S. South

3 FAT N.

2 FAT N.

MORALEZ ADDITION

TO FORT MYERS

Being a part of Lot 1. Sec. 23. TP. 44 S. R. 24 E.

Scale - 1 in. = 100'

PLAT BOOK 1

PAGE 6

VISION

SUBDIVISION LOT 2 BLOCK 5

OF THE TOWN OF FORT MYERS

889 Plats 6 Dec 30 James W Bain

N42°30'E 60' RIVER SIDE ST.

N42°30'E 155 155 155 155 103½ 51½

NORTH ST. ONION CALOOSAHATCHEE

5 4 3 2 1

235 135

SEC. LINE

20 chs. Pond 1 20 chs. 2 20 chs. Clearing 3 20 chs. 4 20 chs. 5 20 chs. 6 20 chs.

ENGLISH TERRYS

MOORES SUBDIV

of the W. ½ of the N.E. ¼ of S.E. ¼ of Sec. 19- TP. Lee Co.

Surveyed Oct 28+29-1

COPIED FROM ORIGINAL BY E H COLLINS JR

6


NOTICE!
SEE
NEXT FRAME

MORALEZ ADDITION

TO FORT MYERS

Being a part of Lot 1. Sec. 23. TP. 44 S. - R. 24 E.

Scale - 1 in. = 100'

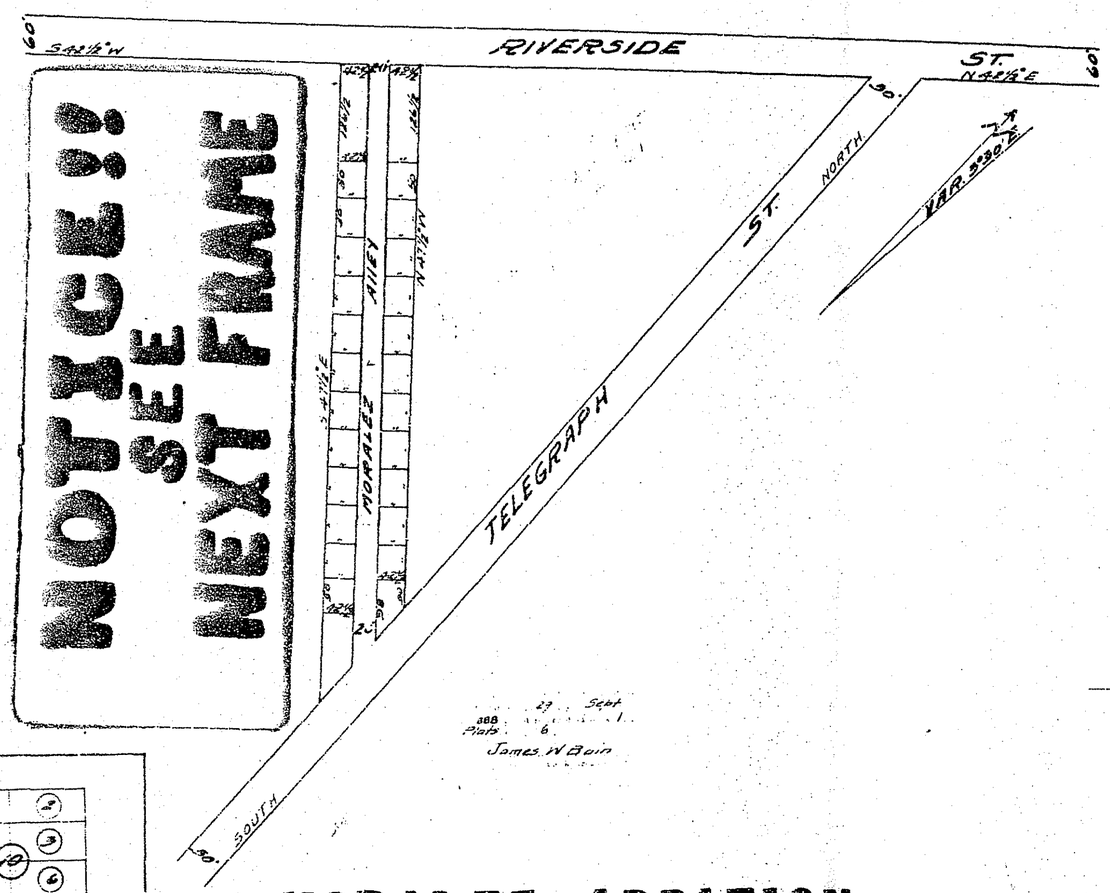


PLAT BOOK 1


PAGE 6

SUBDIVISION
LOT 2 BLOCK 5

OF THE TOWN OF FORT MYERS

6

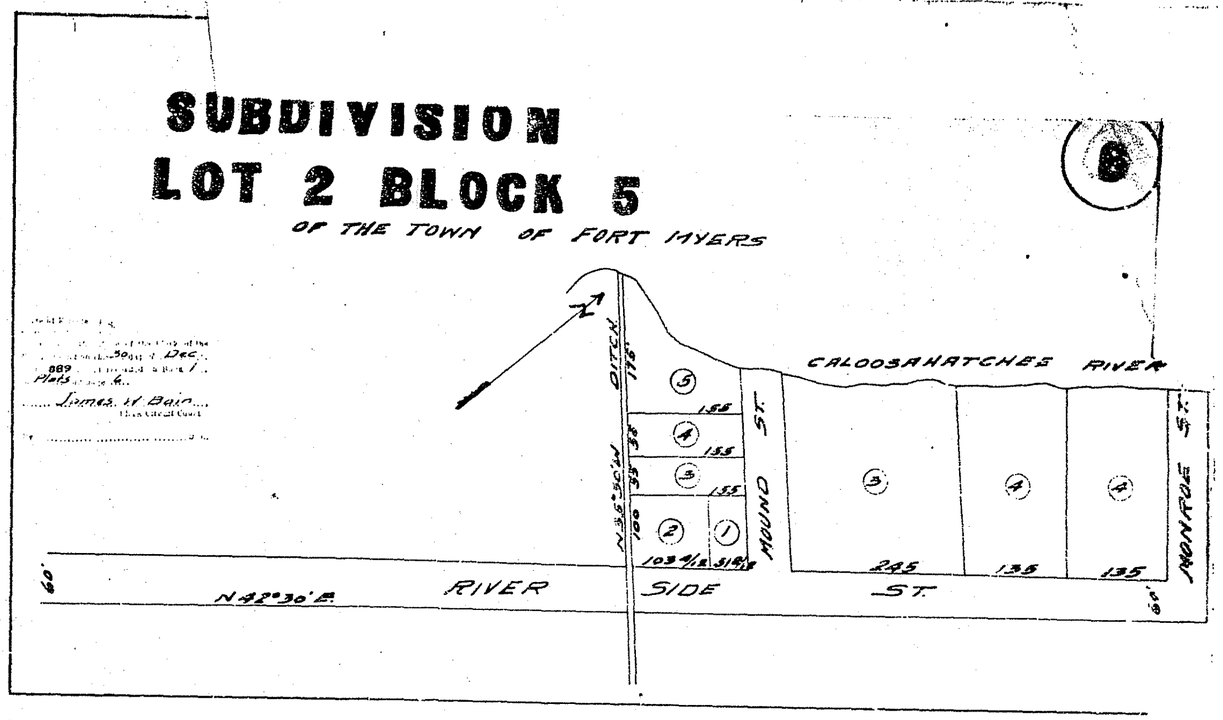

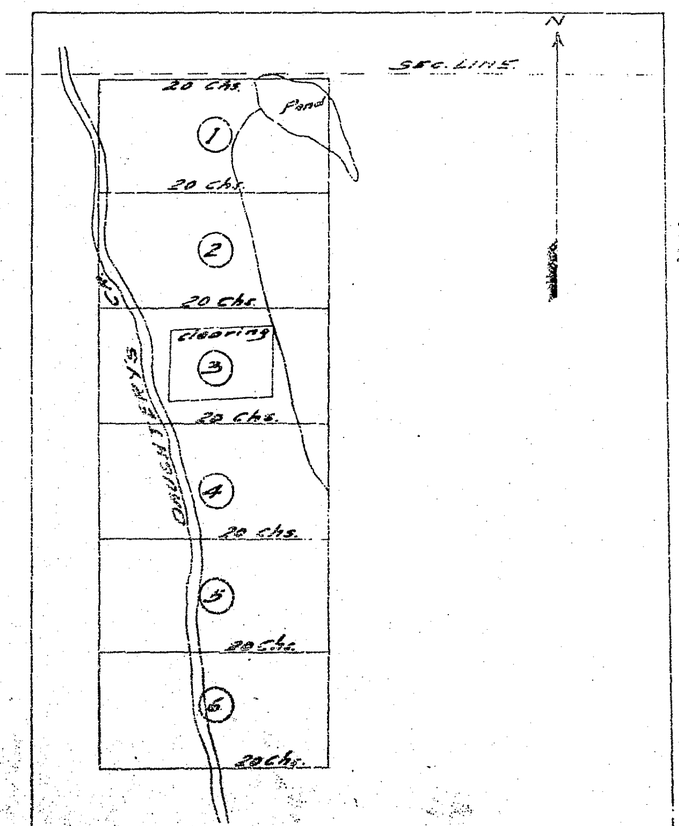

MOORES SUBDIVISION

of the W. ½ of the NE. ¼ and NW. ¼ of SE. ¼ of Sec. 19. TP. 44 So. R 25 E. Lee Co. Fla.

Surveyed Oct. 28+29-1896 by E.T.Pe

COPIED FROM ORIGINAL
BY E H COLLINS JR

CALOOSAHATCHEE RIVER.

Lot	Size	Price
A	110x175	$500
B	110x175	$400
BB	100x175	$500
C	130x175	$400
D	130x175	$500
E	132½x175	$400
F	" "	$400
G	" "	"
H	" "	"
I	100x175	$300
2-A	" "	$1750
9-28	" "	$4000
Total-37 Lots		$9650

Plat of South Side showing size of the lots position of the lots which are 150ft. long in longer ends

Scale 1 inch = 100 ft.

N

RIVERSIDE AVE. County Road to Punta Rassa.

C.J. PECK.

So. Municipal Limits

W. Hanson

Thos A. Edison

A.E. Douglas

C.J. Peck

Monnis Branch

I.N. Bushnell

D.E. Maxwell

Division St.

Central Road

Property of E. Maxwell. Gen Supt F.R.&N. Co

20 NOV 1
Plats 7
James W Bain
Wm E Loper

Property of Hanson

South boundary line of the Incorporated 60' town of Fort Myers

DIVISION ST. PROPOSED ROAD FROM HOLLAND ST TO THE RIVER. 66' Wide. Or Hanson to give 41'8 Mc Maxwell 25'

36'	100'	115'	100'	100'	130'	132½	100	100	100	100	100	100	132½
A $500	1 $300	2 $200	3 $250	4 $250	C $400	E $400	9 $200	10 $200	11 $200	12 $200	13 $200	14 $200	15 $200	16 $200	17 $200	18 $200	19 $400
B $400	BB $300	5 $250	6 $250	7 $250	8 $250	D $400	F $400	19 $200	20 $200	21 $200	22 $200	23 $200	24 $200	25 $200	26 $200	27 $200	28 $200	H $400
162'	100'	100'	100'	100'	100'	130'	132½	100	100	100	100	100	100	100	100	100	100	132½

CALOOSA ROAD - proposed road from Holland St to the bank of the Caloosahatchee River (50' in width)

Property of Hanson

HANSONS ADDITION
20 ACRES
TO FORT MYERS.

PLAT BOOK 1 PAGE 7

I hereby certify that I have made a careful and accurate survey of the land herein platted which upon the original United States Survey I have duly verified the quarter section stake standing between sections 23 and 26 Township 44 South of Range 24 East and starting from that point measurements to correspond exactly with this plat: I also certify that the whole tract is high first class grade and is entirely free from any pond slough swamp or waste land of any kind. Given under my official signature at Fort Myers Florida, this 13th day of November, A. D. 19

William E Loper
County Surveyor.
Lee County, Florida

THIS PEPE[illegible] TO HANSONS ADDITION

20 Jan 1
Plats 7
W.M. Hendry
G.W. Hendry

GULF OF MEXICO

55' 197'

PUBLIC PARK

SCALE - 1 inch = 200 ft.

SUBDIVISION OF A PART OF LOT 5
SEC. 14. T. 45 S. R 24

COPIED FROM ORIGINAL
BY E H COLLINS JR

Lot	Size	Price
A	210×175	$300
E	110×175	$400
BE	100×175	$300
C	130×175	$400
D	130×175	$400
E	132½×175	$400
F	" "	$400
G	" "	"
H	" "	"
I	100×175	$300
EB	" "	$1750
B-EB	" "	$4000
Total	37 Lots	$9650

N

Scale 1 inch = 100 ft.

Plat of South Subdivision of the lots Platted on each side of Main Street in Fort Myers

Main Street

That A Edison Est

P E Doughs

C.J. PECK

Mowells Branch

W Bushnell

J L Maxwell

Division St

Cleveland Ave

Mc Clellan Ave

C.J. PECK

W Hanson

So. Municipal Limits

One of the Ordinance Sits of Fort Myers

Property of Clarence J Peck of Chicago.

RIVERSIDE AVE. County Road to Punta Rassa.

Property of D.E. Maxwell. Gen Supt F.R.&N. Co

20 Nov
Plats 7
James W Bain
Wm E Loper

Boundary line of the Incorporated 60' Town of Fort Myers

Property of Dr Hanson

PROPOSED ROAD FROM HOLLAND ST TO THE RIVER 66' Wide. Dr Hanson to give 41' & Mr Maxwell 25'

132½	100	100	100	100	100	100	100	100	100	100	100	100	132½
$400	$200	$200	$200	$200	$200	$200	$200	$200	$200	$200	$200	$200	$400
E	9	10	11	12	13	14	15	16	17	18	19		
175'	175'												175'
F	1	20	21	22	23	24	25	26	27	28	H		
$400	$200	$200	$200	$200	$200	$200	$200	$200	$200	$200	$400		
132½	100	100	100	100	100	100	100	100	100	100	132½		

60' | 50'

Road from Holland St to the bank of the Caloosahatchee River (50' in width)

HANSONS ADDITION
20 ACRES
TO FORT MYERS.


I hereby certify that I have made a careful and accurate survey of the land herein platted which survey was based upone the orignal United States Survey : properly verified the quarter section stake standing on the lines between sections 23 and 26 Township 44 South of Range 24 East and starting from that point and found the measurements to correspond exactly with the plat: I also certify that the whole tract is High dry pine land of first class grade and is entirely free from any pond slough swamp or waste land of any kind.

Given under my official signature at Fort Myers Florida, this 13th day of November, A. D. 1911

William E Loper
County Surveyor.
Lee County, Florida

THIS REFERS TO HANSON' ADDITION

20 Jan
Plats 7
W M Hendry
G W Hendry

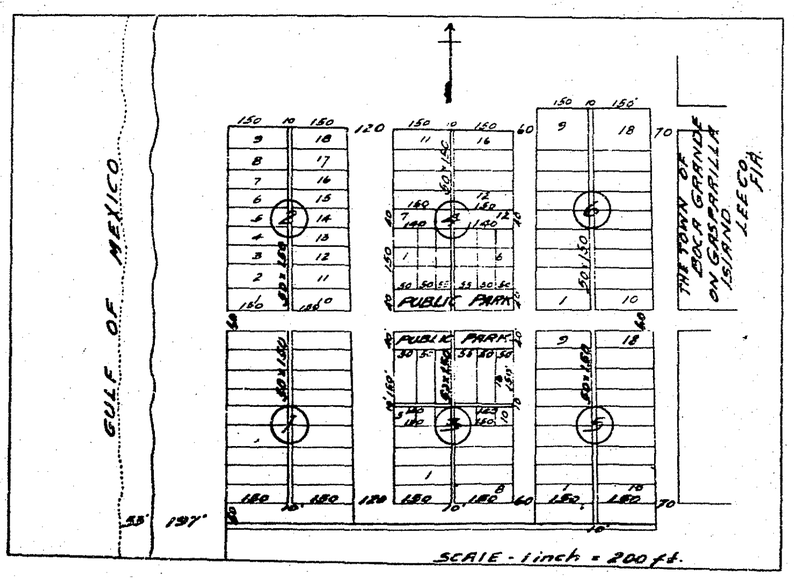

SUBDIVISION OF A PART OF LOT 5
SEC. 14. T. 43 S. R 20 E.

COPIED FROM ORIGINAL
BY E H COLLINS JR

NOTICE!! SEE NEXT FRAME

PLAT BOOK 1 PAGE 7

PLAN OF NAPLES

LEE Co. FLA.

Scale 400 = 1 inch.

REFERENCE

Blocks - 320' × 400'.
Beach Lots 32' × 132'.
Other Lots 33⅓ × 150
Railroad Ave 120'.
Avenues E & W. 80'. Etc. 198.20. are 60'.
Streets N & S. 60'.
Central Ave 100'.
Old Canal 30'.

N

Block 1

GULF OF MEXICO.

COPIED FROM ORIGINAL BY E.H. COLLINS Jr.

PLAT BOOK // PAGE 18


PLAN OF NAPLES


LEE CO. FLA.

Scale 400 = 1 inch.

REFERENCE.

Blocks	320' x 400'
Beach Lots	33' x 155'
Other Lots	33⅓ x 150
Railroad Ave.	120'
Avenues E. & W.	80' Exc. 19 & 20 are 60'
Streets N. & S.	60'
Central Ave	100'
Old Canal	50'

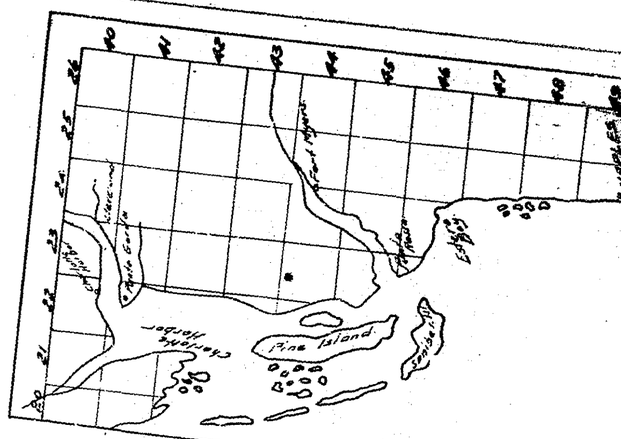

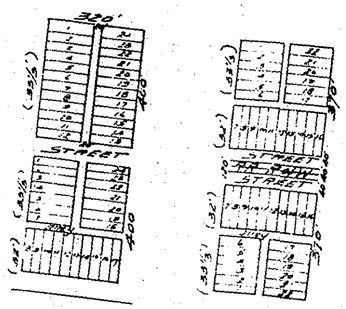

Pond

Ground

Tier 1

Block 39


GULF OF MEXICO.

PLAT BOOK 11 PAGE 8

COPIED FROM ORIGINAL
BY E.H. COLLINS JR.

NOTICE!! SEE NEXT FRAME

SW¼ of NE.¼ - SEC. 18. T44S. R24E.

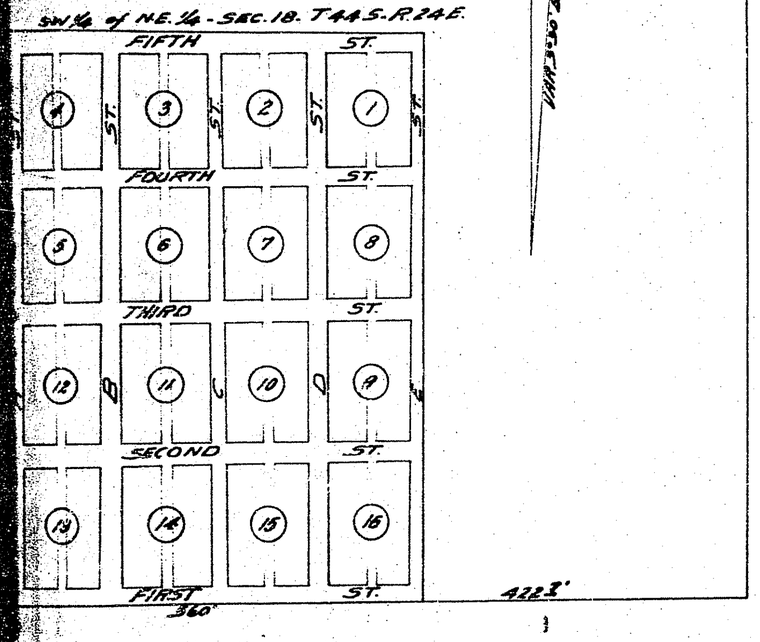

MILE.

T MYERS CEMETERY


ALL STREETS ARE 20 ft. WIDE.
EACH HALF BLOCK IS 165 ft. × 32½ ft.
EACH ALLEY IS 10 ft. WIDE.

1 Inch = 100 ft.

SURVEYED AND PLATTED
BY W.E. LOPER
SEPT 25th 1888.

Filed in the office of the Clerk of the Circuit Court on the ... day of ... A.D. 19..., and recorded in Book ... on page ...
(No. Acts of Record.)
Clerk Circuit Court
By ... D.C.

9

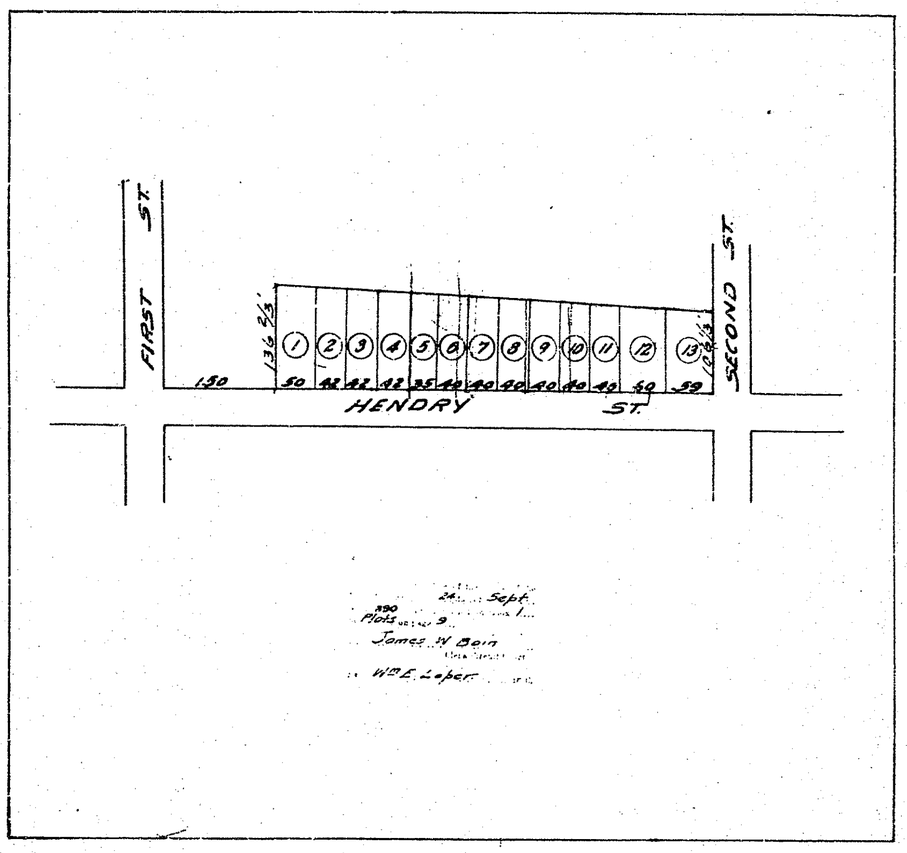

SIMMONS SUBDIVISION

OF FORT MYERS, LEE CO. FLA.

DESCRIPTI

Commencing at a point 150 fe
of Hendry and First Sts. the
thence East along Second t
4gs East 370 feet thence Sa
First St to point of beginn
more or less.

TATE OF FLORIDA)
DESOTO C.UNTY)

Before me
Simmons and Mary P Simmons,
the sub-division of the for
above plat of Simmons subd
Mary P. Simmons examined se
joining in this dedication

William
Mary P.


Subscribed and sworn to bef
of September 1890.


N B
Notar
State

COPIED FROM ORIGINAL
BY E H COLLINS JR

PLAT BOOK 1 PAGE 9

NOTICE!!
SEE
NEXT FRAME

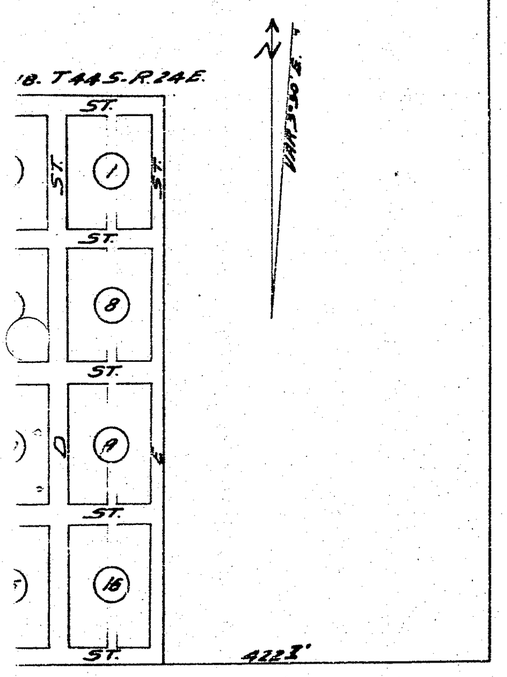

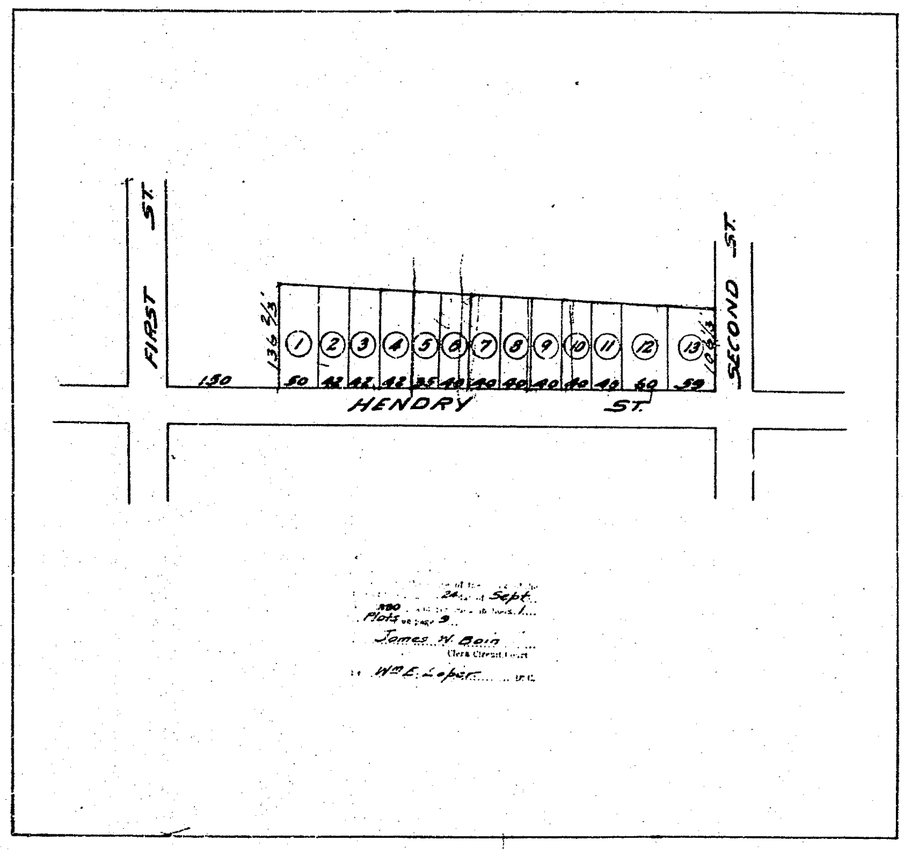

DESCRIPTION

Commencing at a point 150 feet South of South east corner of Hendry and First Sts. thence South on Hendry St 570 feet thence East along Second St 106 1/3 feet thence North 28 deg East 570 feet thence West 136 2/3 feet Parallel with First St to point of beginning. Describing two acres more or less.

STATE OF FLORIDA)
DESOTO COUNTY)

Before me personally appeared Wm. H. Simmons and Mary P Simmons, his wife, who acknowledged the sub-division or the foregoing description, into the above plat of Simmons sub-division of Fort Myers. and Mary P. Simmons examined separate and apart acknowledged joining in this dedication freely and voluntarily

William H. Simmons (SEAL)
Mary P. Simmons (SEAL)

Subscribed and sworn to before me this 20th day of September 1890.

W B Harvey.
Notary Public
State of Florida.

SIMMONS SUBDIVISION

OF FORT MYERS, LEE CO. FLA.

CEMETERY

ALL STREETS ARE 20 ft. WIDE.
EACH HALF BLOCK IS 165 ft. x 52½ ft.
EACH ALLEY IS 10 ft. WIDE.

SURVEYED AND PLATTED
W.E. LOPER
SEPT. 28th 1888.

Filed in the office of the Clerk of the Circuit Court on this ... day of ... A.D. 19..., and recorded in Book ..., on page ...
(No date of Record)
Clerk Circuit Court
By ... D.C.

COPIED FROM ORIGINAL
BY E H COLLINS JR

PLAT BOOK 1 PAGE 9

10

PLAT BOOK 1 PAGE 10

ALVA

ON THE CALOOSAHATCHEE RIVER.
IN THE N.E ¼ OF S.W.¼ & N.W.¼ OF S.E.¼ & LOTS 1 & 2 OF SEC. 22. TP. 43 So. R 27 E.


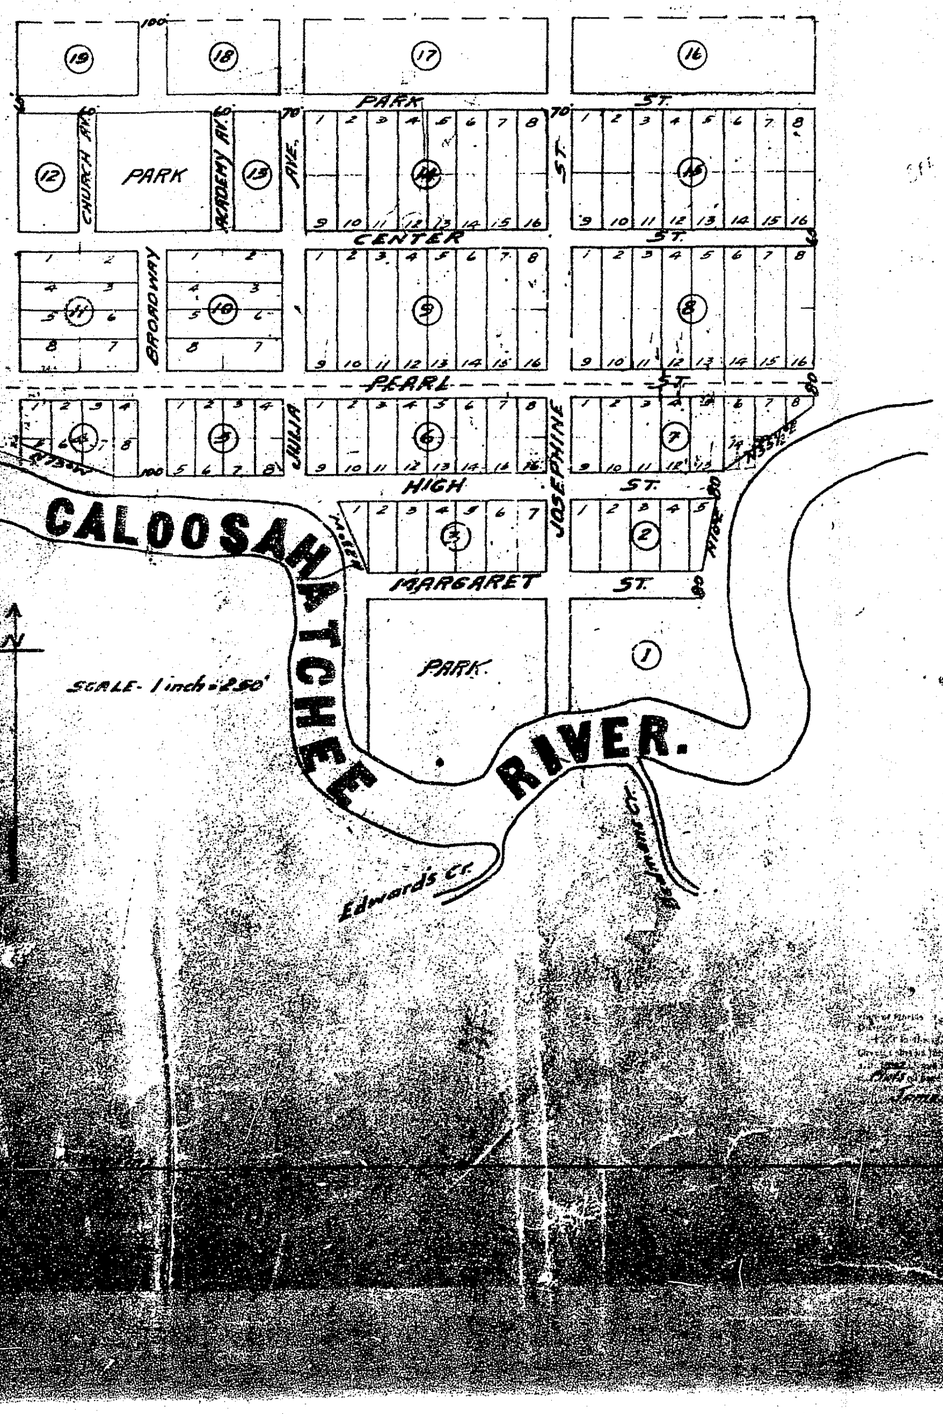


DIAGRAM SHOWING PLAN OF GEO. R. SCHULTZ SUBDIVISION OF LOTS 4 & 5 IN SEC. 9. TP. 46 SO. R 23 E.

PUNTA-RASSA. LEE CO., FLA.
March. 1892.

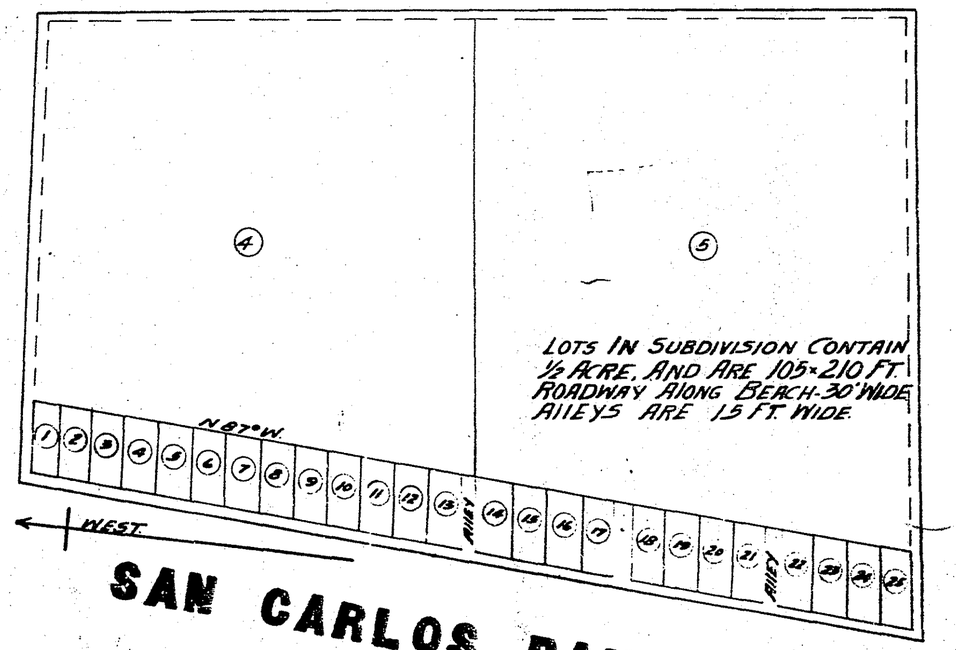

SAN CARLOS BAY.

FILED FOR RECORD AND DULY RECORDED THIS 20th MAY, 18
JAMES M. BAIN
CLK. CT.
BY L.G. TH

ALVA

ON THE CALOOSAHATCHEE RIVER.
IN THE N.E ¼ OF S.W. ¼ & N.W. ¼ OF S.E. ¼ & LOTS 1 & 2 OF SEC. 22. TP. 43 So. R 27 E.


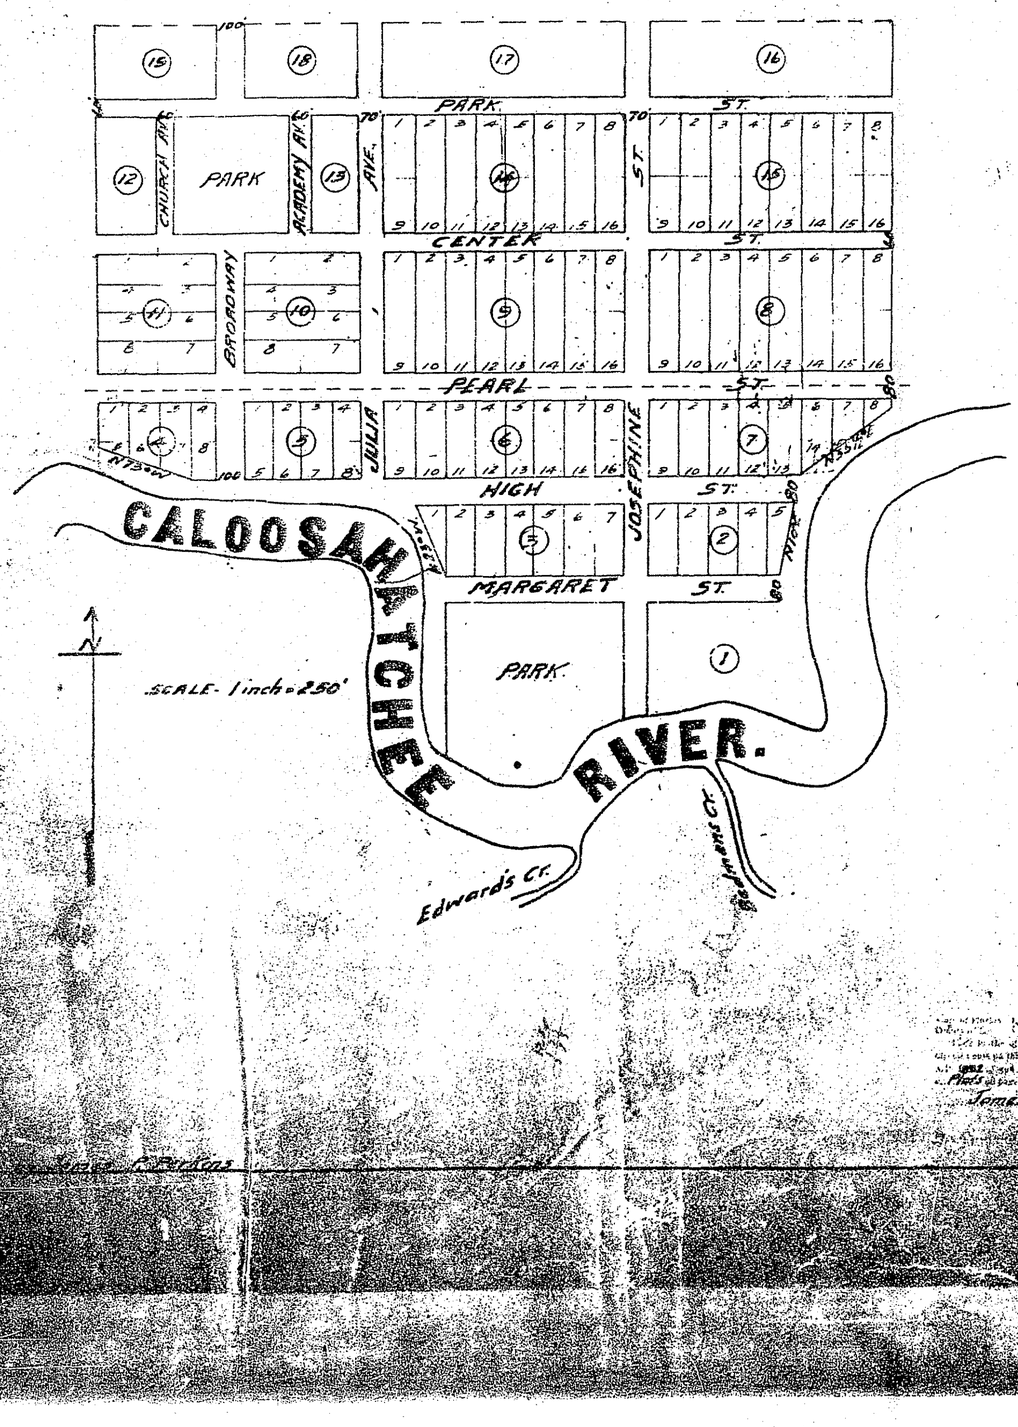


DIAGRAM SHOWING PLAN OF GEO. R SCHULTZ SUBDIVISION OF LOTS 4 & 5 IN SEC 9. TP 46 SO. R 23 E.

PUNTA-RASSA., LEE CO., FLA.

March. 1892.

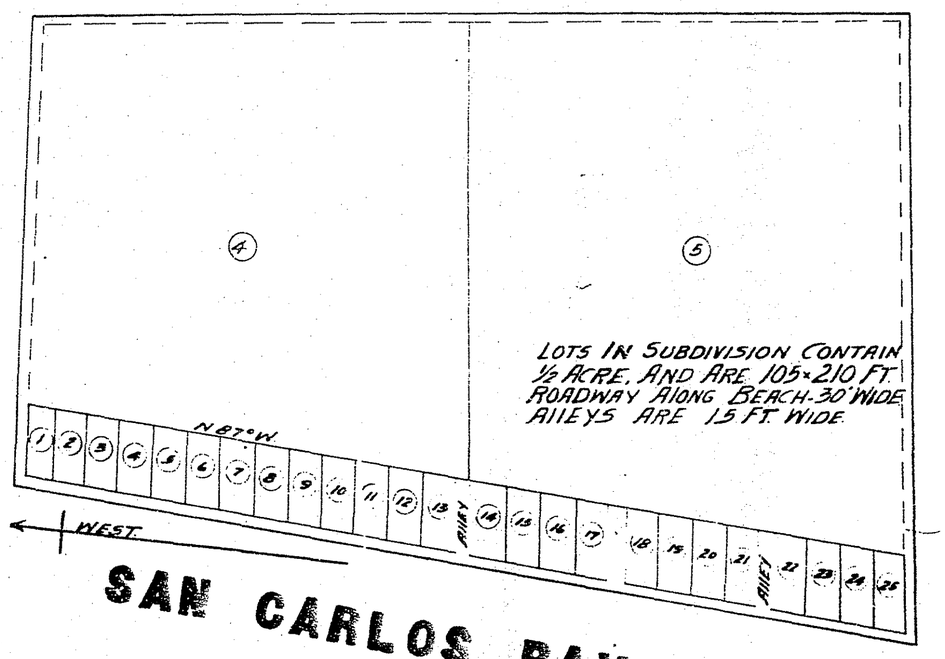

SAN CARLOS BAY.

FILED FOR RECORD AND DULY RECORDED THIS 20th MAY. 18[illegible]
JAMES W. BAIN
CIR. CT.
BY L.G. THO[illegible]

October [illegible] 1892 and recorded in Book 1 Plats on page 10.
James W. Bain


Surveyed and Drawn by Geo. R. Perkins

CORRECTION ORIGINAL

PLAT BOOK 11 PAGE 11

11

CALOOSAHATCHEE RIVER

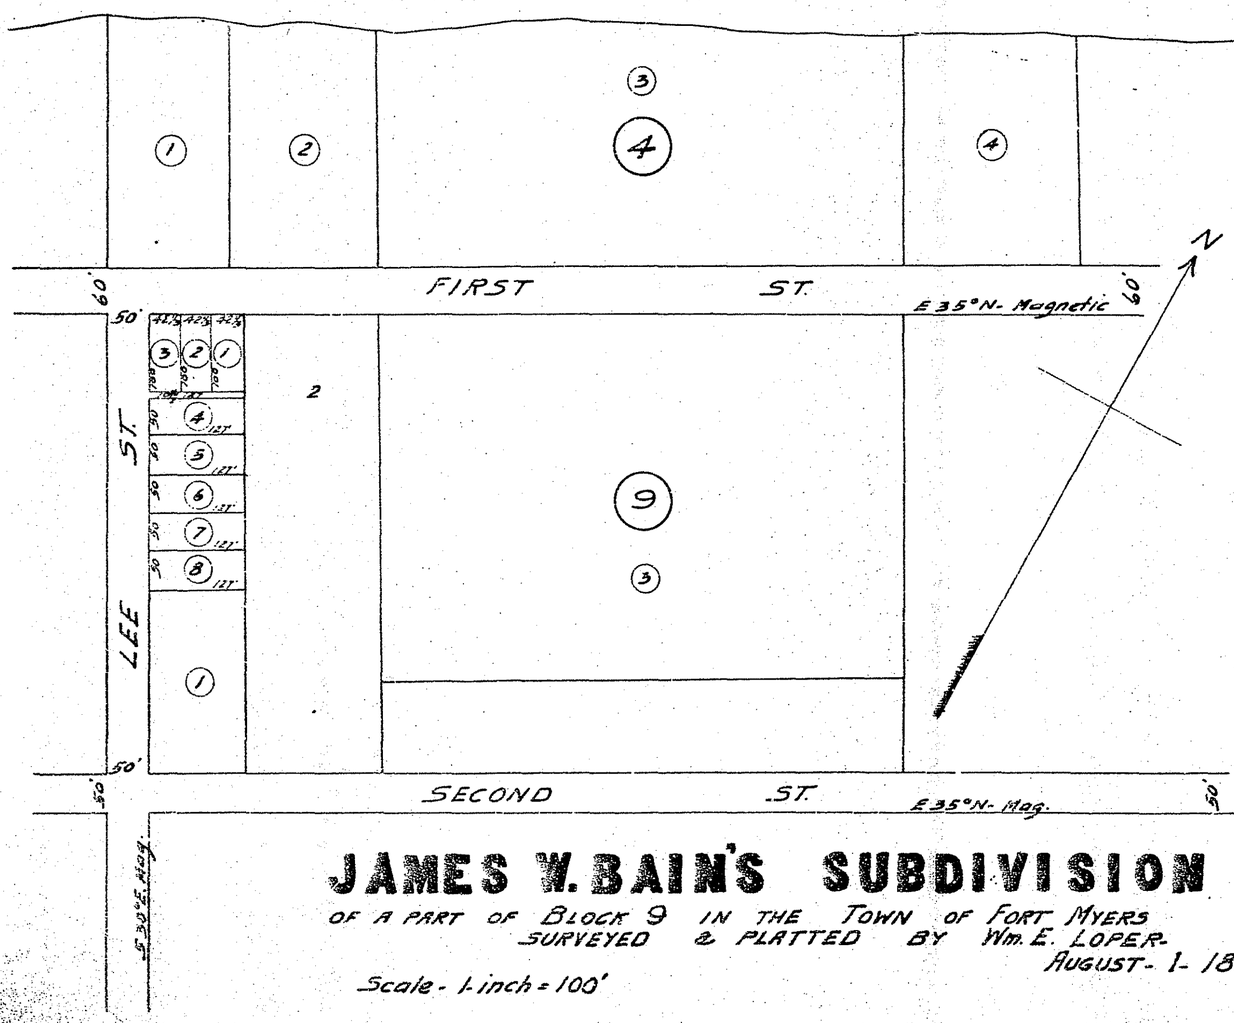

JAMES W. BAIN'S SUBDIVISION

OF A PART OF BLOCK 9 IN THE TOWN OF FORT MYERS
SURVEYED & PLATTED BY Wm. E. LOPER.
AUGUST- 1- 1891.

Scale - 1 inch = 100'

1 August
Plats 11
James W. Bain


COPIED FROM ORIGINAL
BY E H COLLINS JR

NOTICE
SEE
NEXT FRAME

PLAT BOOK 1 PAGE 11

11

CALOOSAHATCHEE RIVER

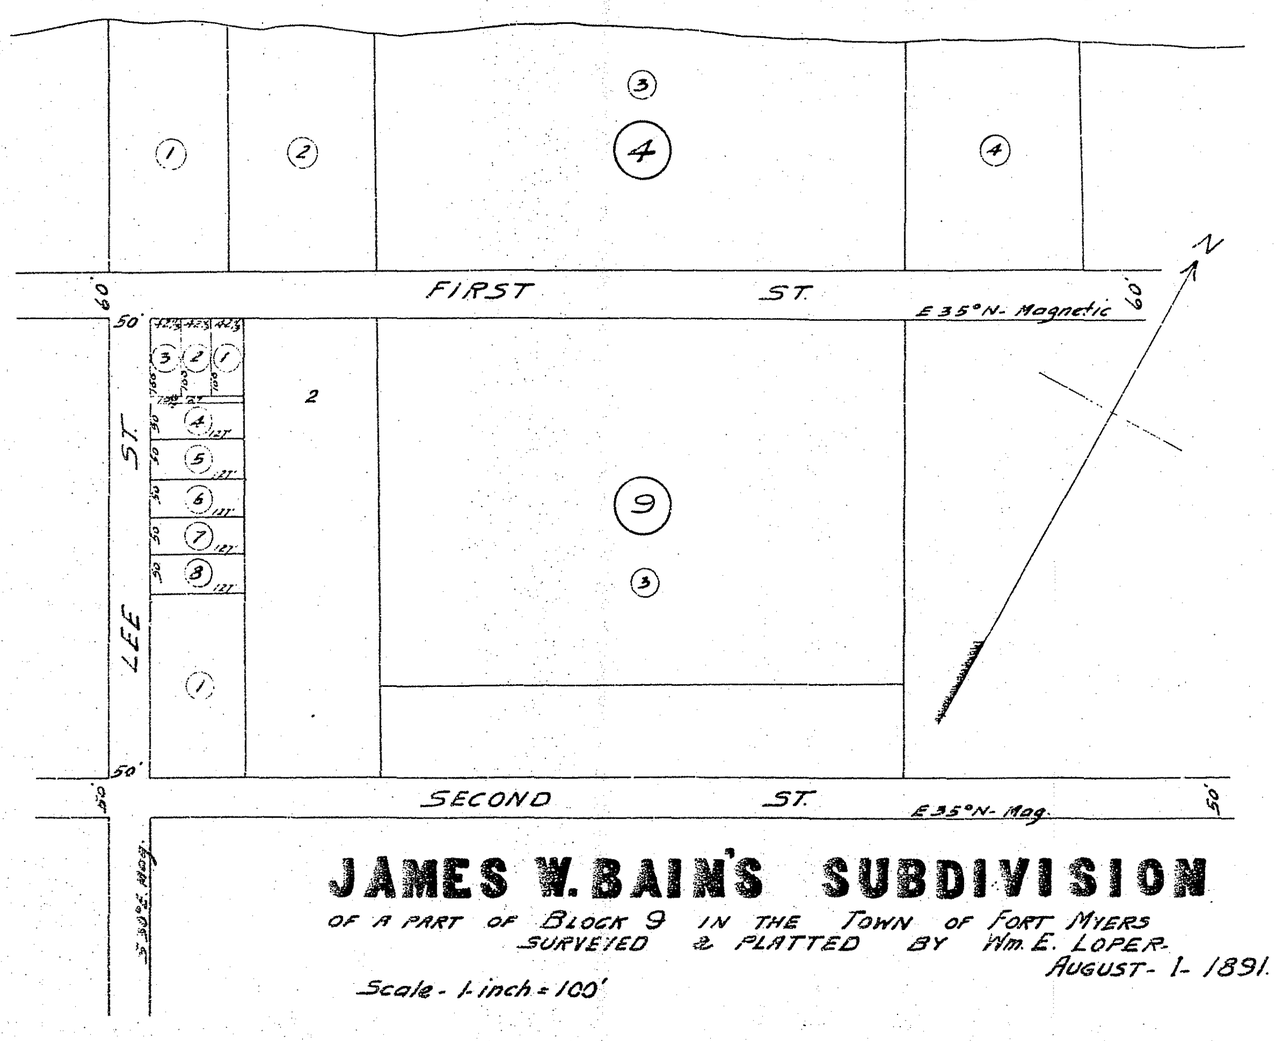

JAMES W. BAIN'S SUBDIVISION

OF A PART OF BLOCK 9 IN THE TOWN OF FORT MYERS
SURVEYED & PLATTED BY Wm. E. LOPER.
AUGUST- 1- 1891.

Scale - 1 inch = 100'


1 August
371 Plats 11
James W Bain

COPIED FROM ORIGINAL
BY E H COLLINS JR

PLAT BOOK 1

12 PAGE 12

NOTICE!! SEE NEXT FRAME

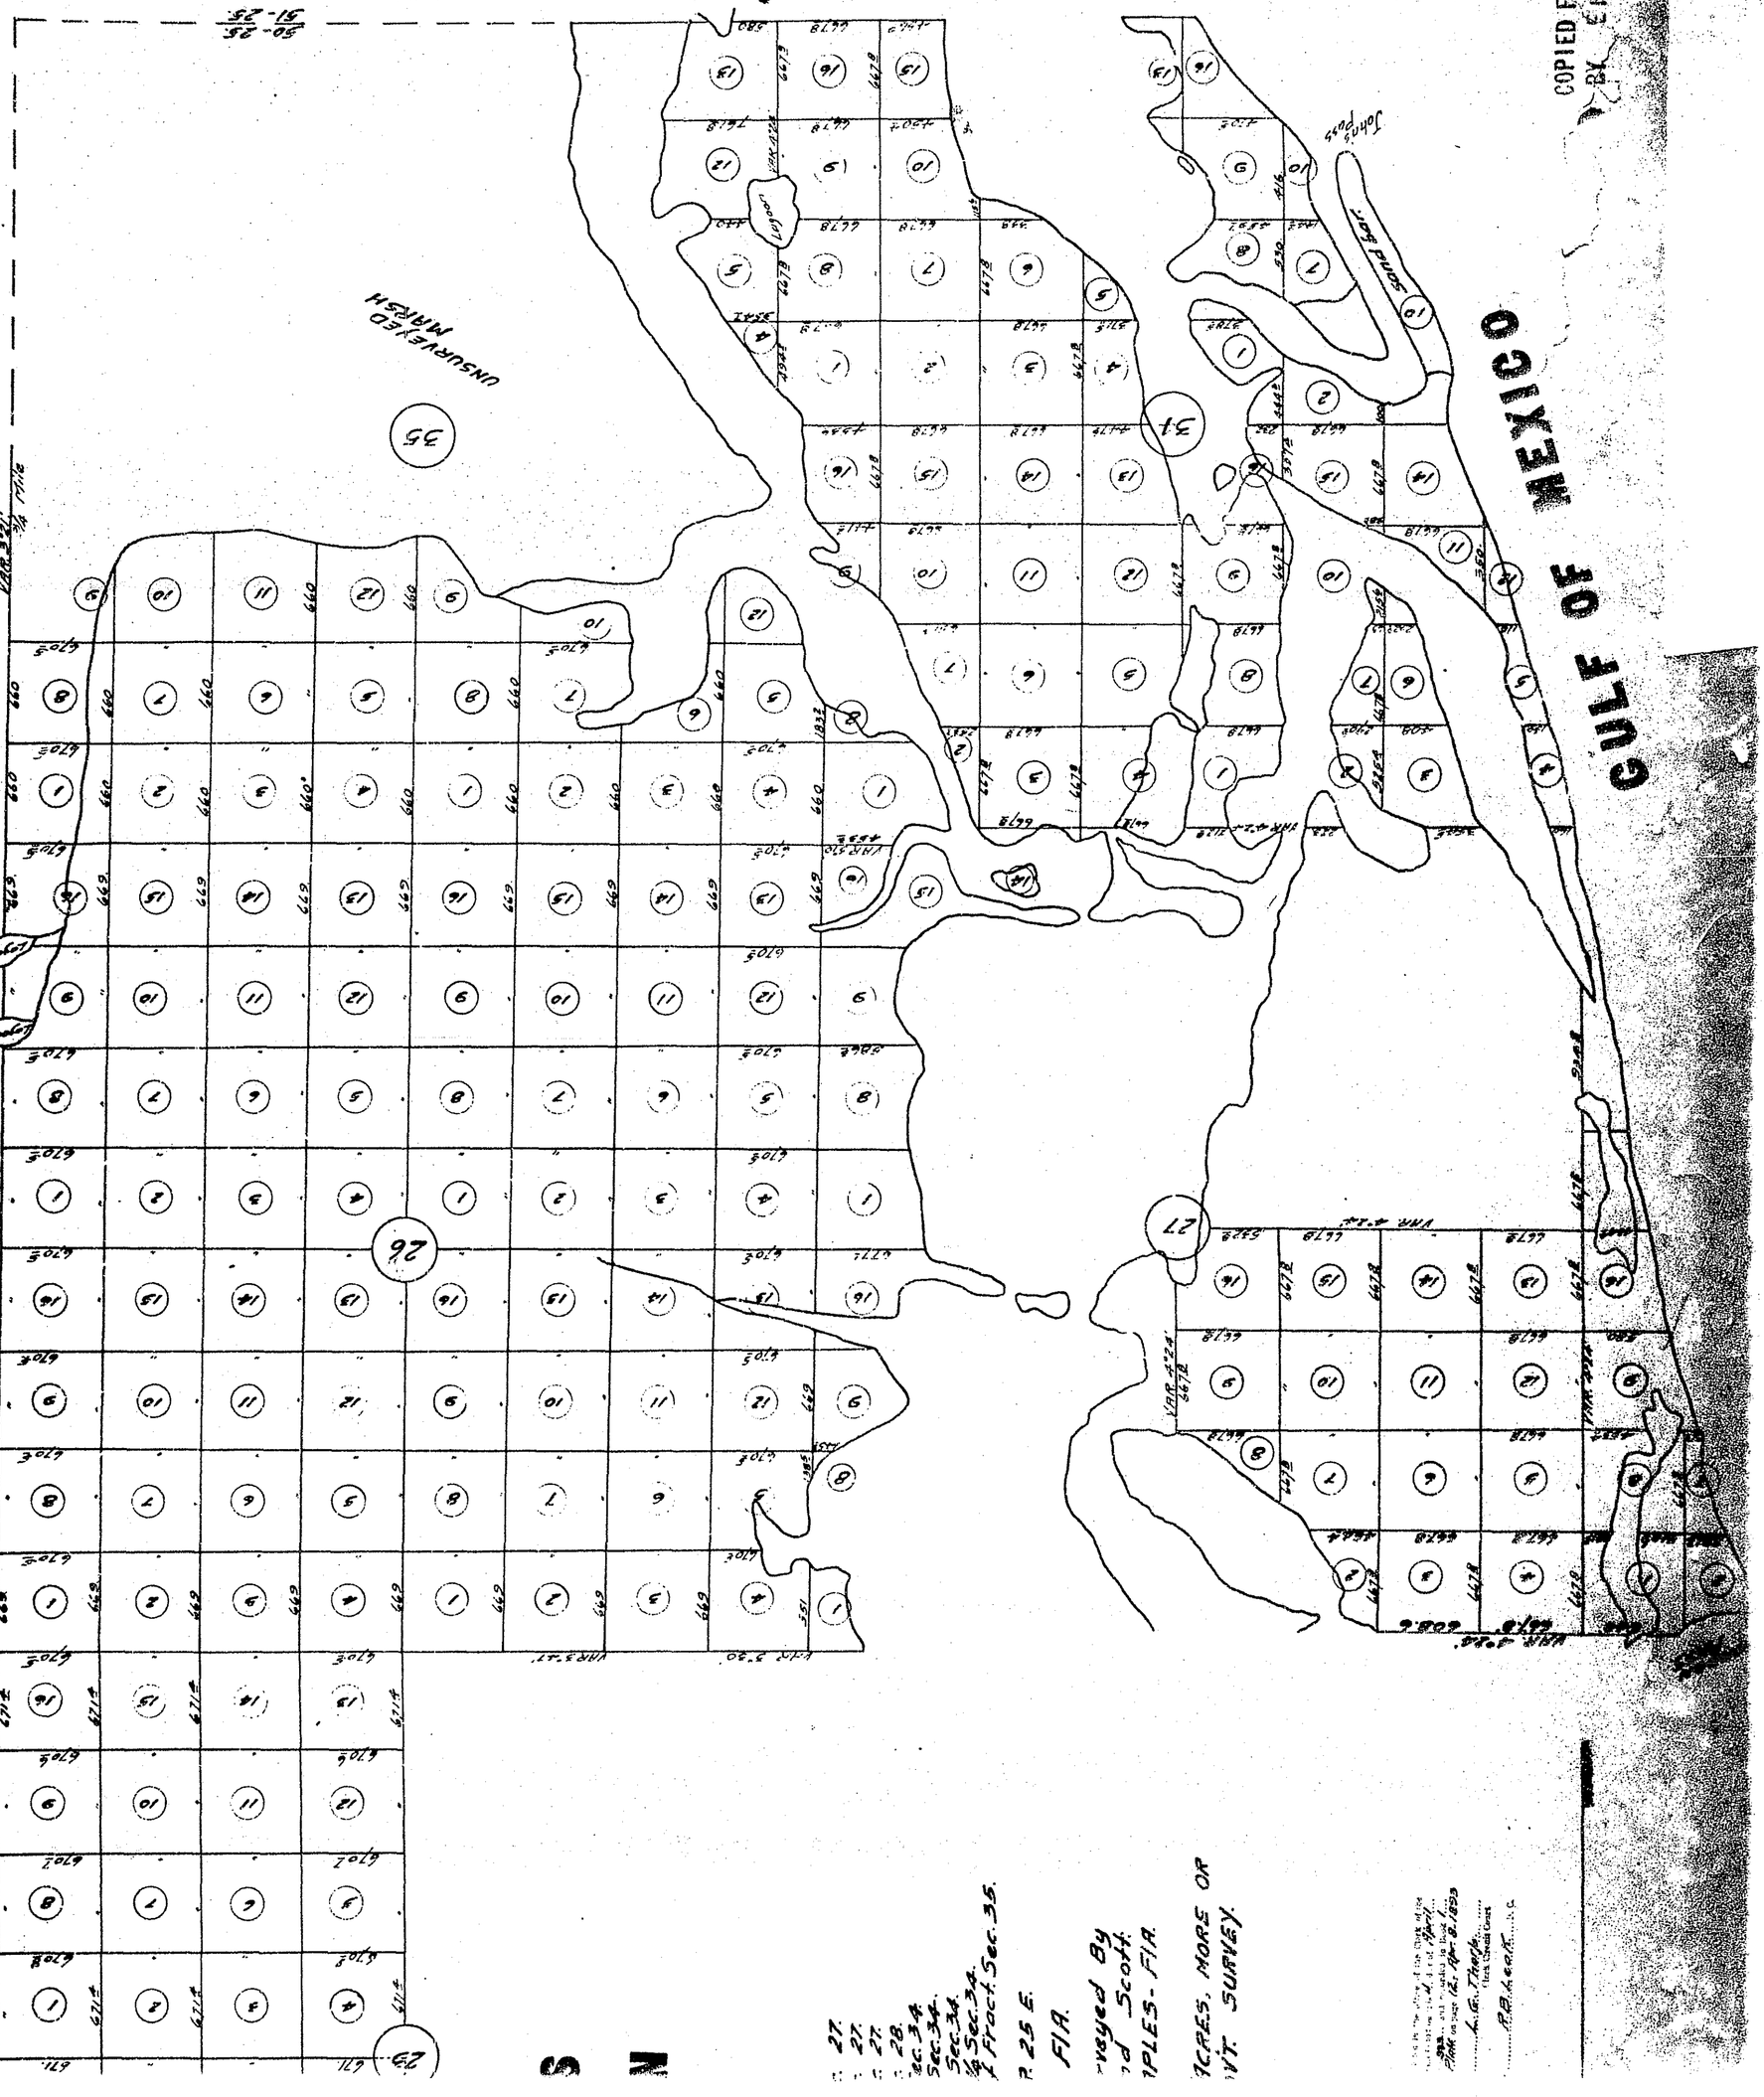

PLAT BOOK 1 PAGE 12


THE NAPLES COMPANY'S SUBDIVISION OF

North East ¼ Of Sec. 23.
South East ¼ Of Sec. 23.
All Of Sec. 26.
Lot 1. Being Part of N.E. ¼ Sec. 27.
Let 3 & 4. Being N.W. ¼ of Sec. 27.
Lots. 8 & 9 Being S.E. ¼ of Sec. 27.
Lots 1 & 2. Being All Fract. Sec. 28.
Part of Lots 1 & 2. Being N.E. ¼ Sec. 34.
Part of Lots 2 & 3, Being N.W. ¼ Sec. 34.
Part of Lots 2, 3, & 4. Being S.W. ¼ Sec. 34.
Part of Lots 1, 2, 4 & 5. Being S.E. ¼ Sec. 34.
All of Lots 1, 2, & 3. Being All of Fract. Sec. 35.
All IN
Twp. 50 So. R. 25 E.
LEE CO. FLA.

Drawn and Surveyed By
Edmond Scott.
NAPLES - FLA.

1888 - 89.
Scale 1 inch = 500'
All Full lots CONTAIN 10 ACRES, MORE OR LESS - ACCORDING TO THE GOVT. SURVEY.

Filed in the office of the Clerk of the District Court on this 4th day of April A.D. 1893 and recorded in Book 1 of Plats on page the 4th D. 1893
L. G. Thorpe
Clerk Circuit Court
by R. P. Lacy D. C.

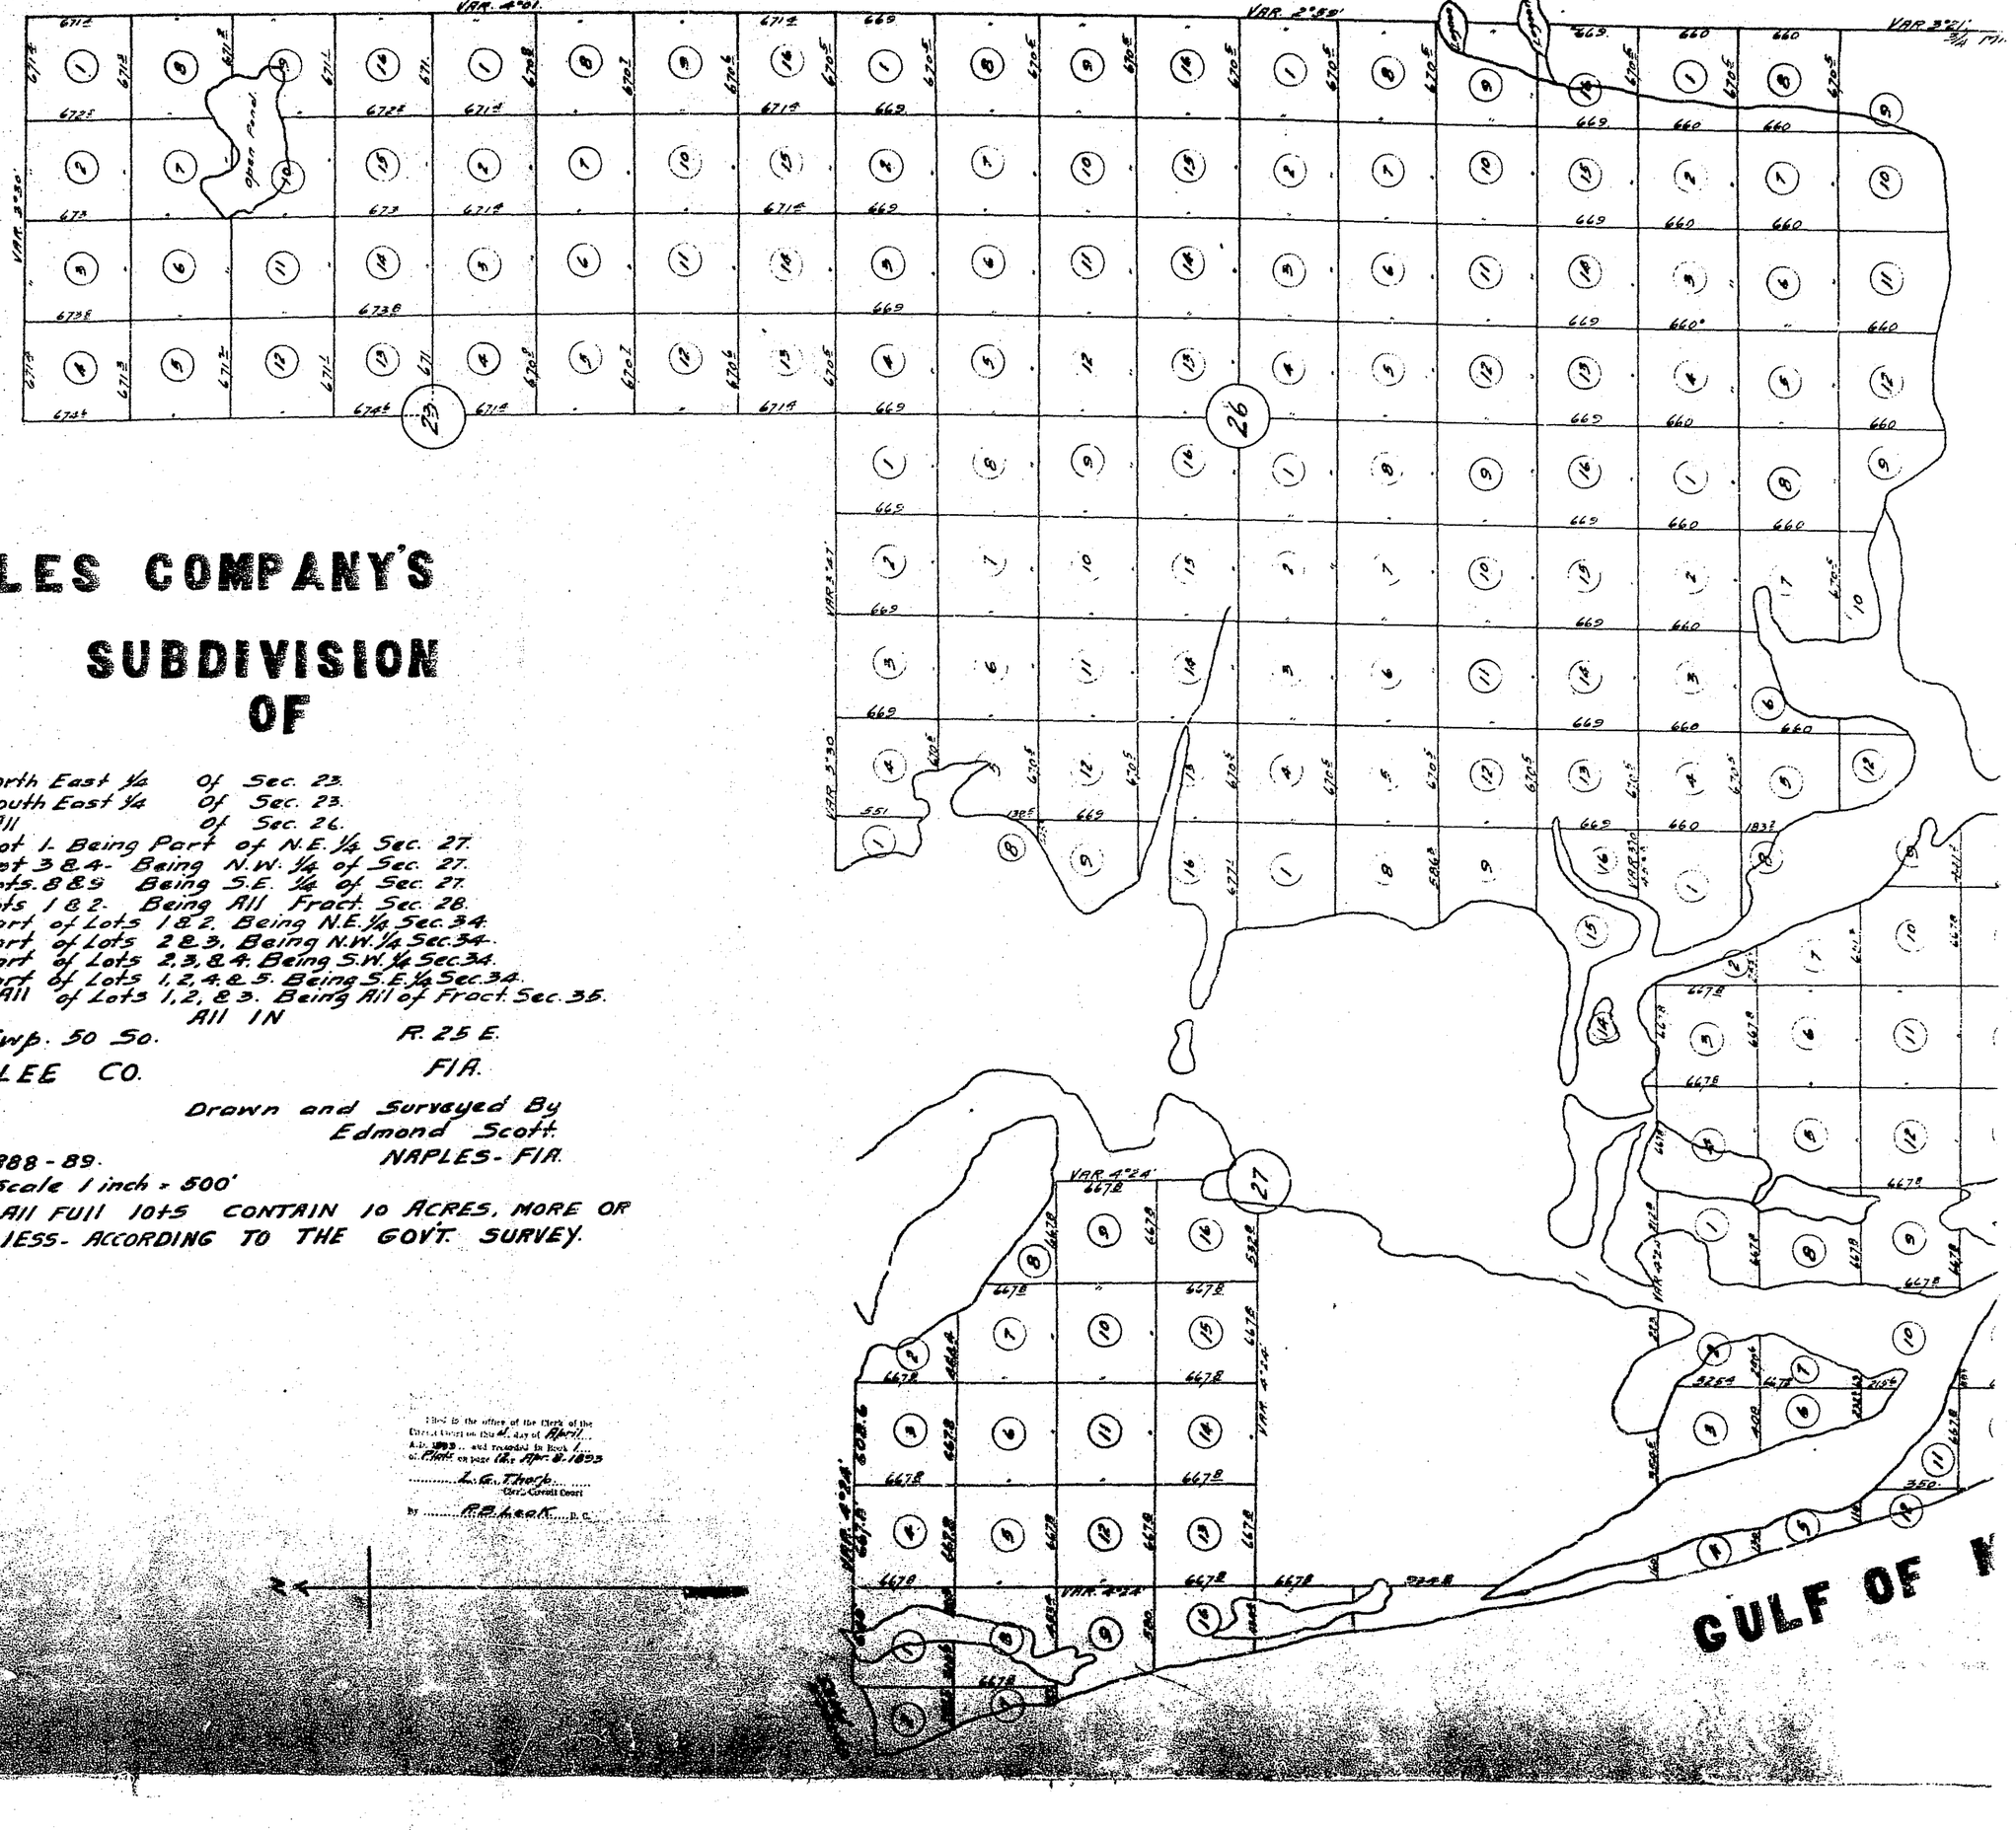

PAGE 12

OMPANY'S
DIVISION
OF

Of Sec. 23.
Of Sec. 23.
Of Sec. 26.
of N.E. ¼ Sec. 27.
N.W. ¼ of Sec. 27.
S.E. ¼ of Sec. 27.
All Fract. Sec. 28.
2. Being N.E. ¼ Sec. 34.
3. Being N.W. ¼ Sec. 34.
4. Being S.W. ¼ Sec. 34.
4 & 5. Being S.E. ¼ Sec. 34.
3 & 3. Being All of Fract. Sec. 35.
All IN R. 25 E.
FLA.

Drawn and Surveyed By
Edmond Scott.
NAPLES - FLA.

00'
CONTAIN 10 ACRES, MORE OR
G TO THE GOVT. SURVEY.

Filed in the office of the Clerk of the Circuit Court on this 4th day of April A.D. 1898 and recorded in Book I of Plats on page 12, Apr 8 1898
L. G. Thuyle
Clerk Circuit Court
By E. D. Lewis D.C.

VAR. 4°01'
VAR. 2°29'
VAR. 3°01'
3/4 Mile
VAR. 5°30'
VAR. 3°42'
VAR. 4°24'
VAR. 4°22'
VAR. 4°12'
VAR. 2°30'
50-25
51-25
UNSURVEYED MARSH
Lagoon
John's Pass
10 sand bar
GULF OF MEXICO

COPIED FROM ORIGI
BY E. H. COLLINS

PLAT BOOK 1
PAGE 13

COPIED FROM ORIGINAL
BY E H COLLINS JR


1893 Plats 13 April 1
L.G Thorp
Robt B Leak

THE NAPLES COMPANY'S SUBDIVISION OF

South 1/2 of Sec. 1.
S.E. 1/4 of Sec. 2
East 1/2 of Sec. 11.
East 1/2 of Sec. 14
All in,

TP. 50 S. R 25 E.
Scale 500' = 1 inch. Lee Co, Fla.
Surveyed - March,
Mapped - June - 1889
by E. Scott
Naples - Fla.

Explanation:-
All full lots contain 10 acres more or less according to the Government Survey.- Distances are given in feet and tenths of feet.-
Each full 1/4 Sec. contains 16 lots.

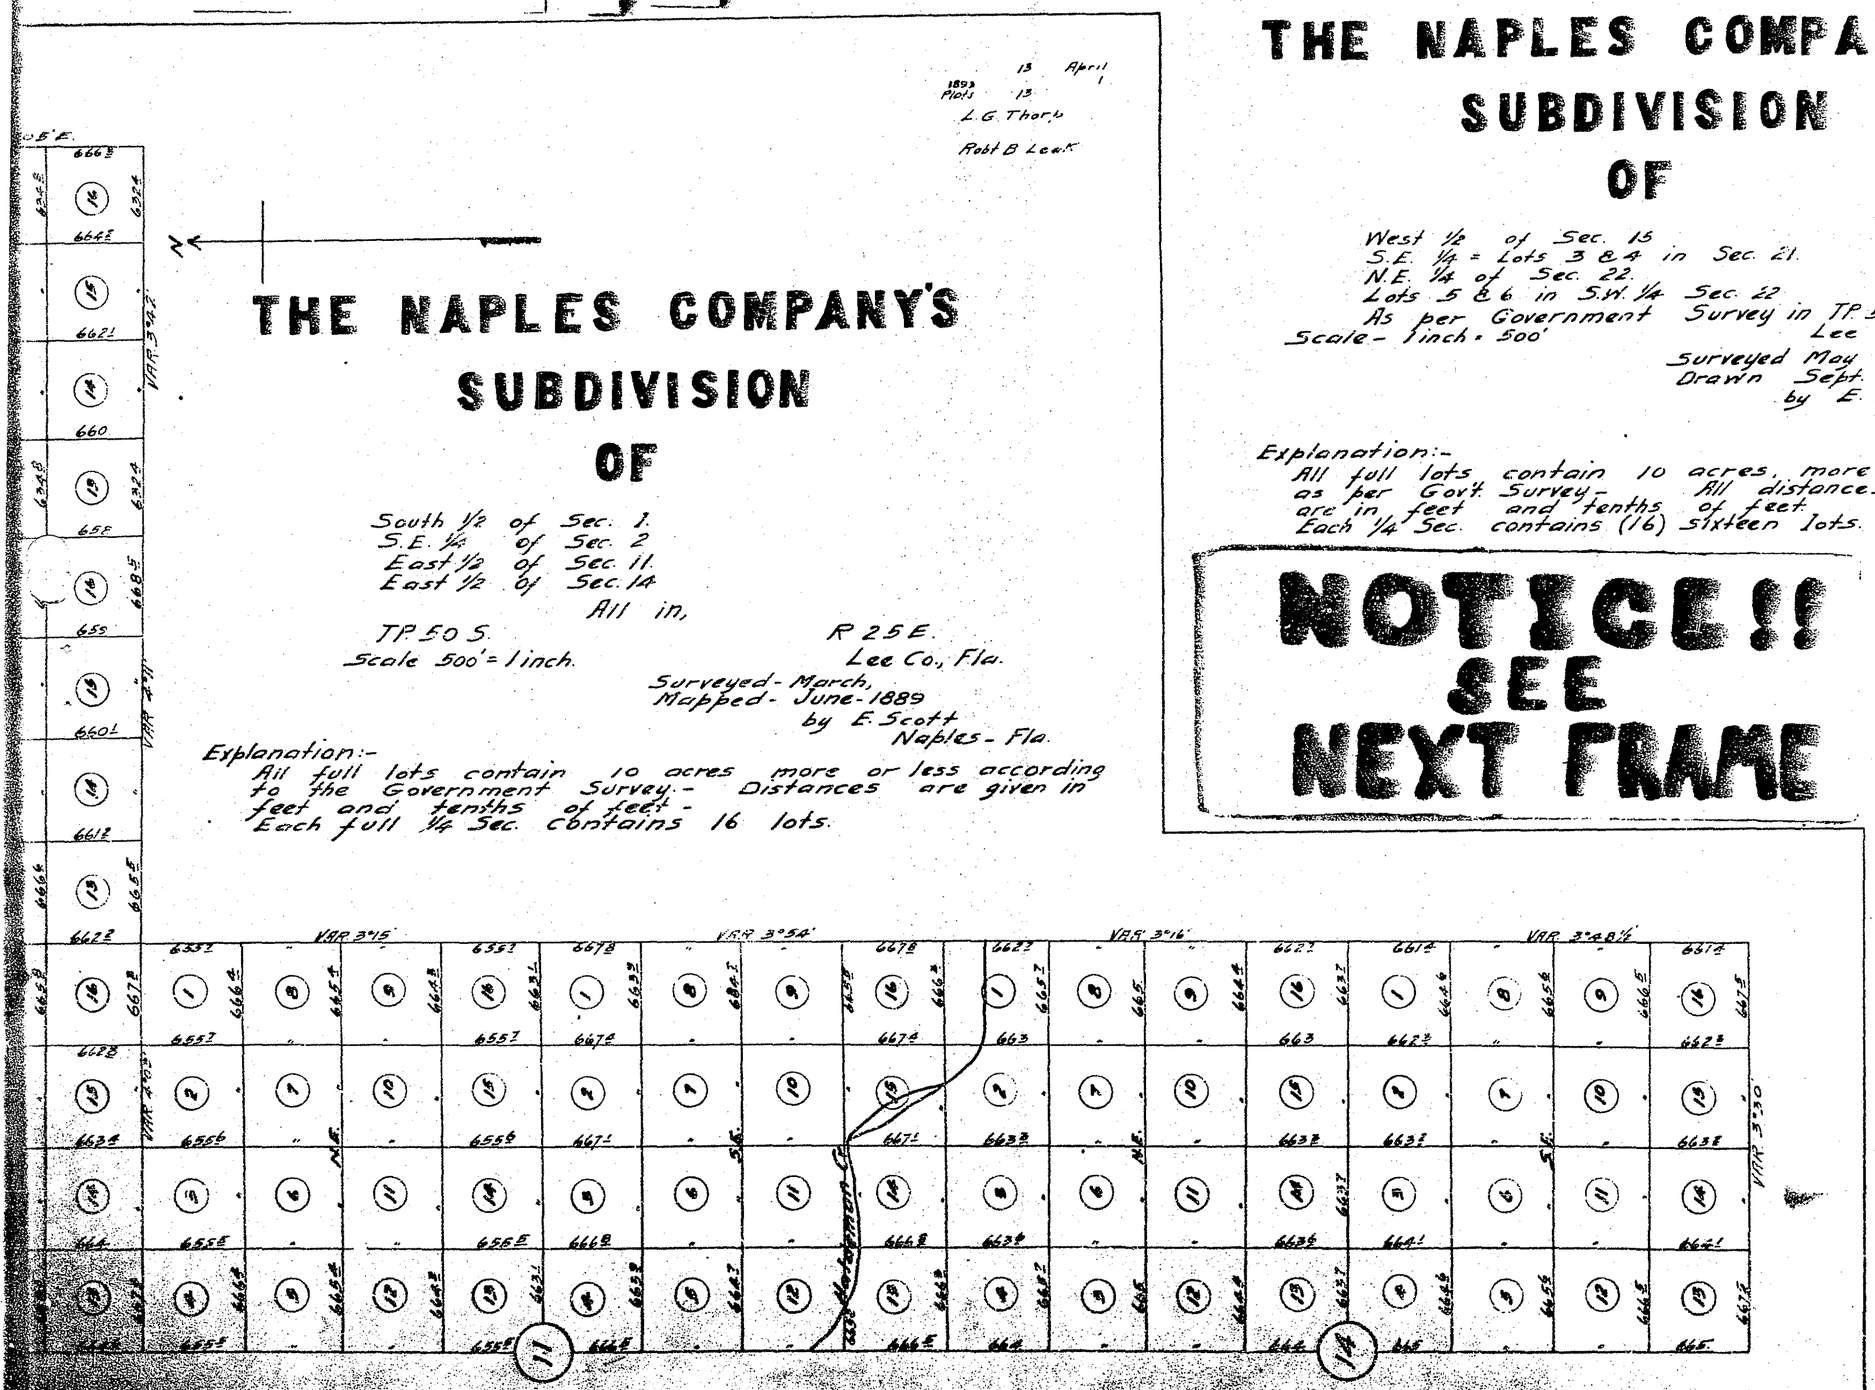


1893 Plats 13 April 1
L.G Thorp
Robt B. Leak

THE NAPLES COMPANY'S SUBDIVISION OF

West 1/2 of Sec. 15
S.E. 1/4 = Lots 3 & 4 in Sec. 21.
N.E. 1/4 of Sec. 22.
Lots 5 & 6 in S.W. 1/4 Sec. 22
As per Government Survey in TP. 50 S - R 25 E.
Lee Co., Fla.
Scale - 1 inch = 500'
Surveyed May &
Drawn Sept. 1888
by E. Scott
Naples - Fla.

Explanation:-
All full lots contain 10 acres, more or less as per Govt. Survey- All distances given are in feet and tenths of feet.
Each 1/4 Sec. contains (16) Sixteen lots.

NOTICE!!
SEE
NEXT FRAME

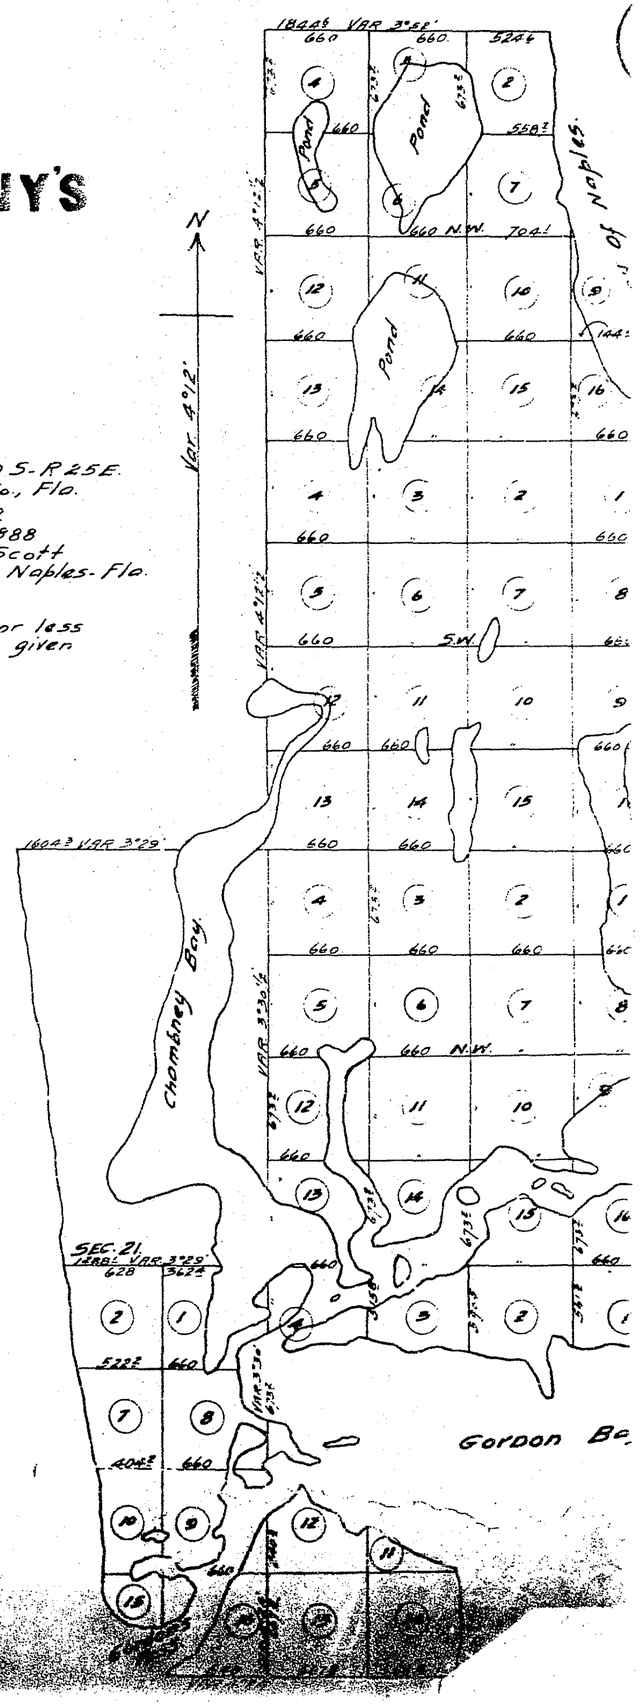

PLAT BOOK 1
PAGE 13

COPIED FROM ORIGINAL
BY E.H COLLINS JR

1893 Platt 13 April 1
L.G. Thorp
Robt B. Leak

13

1893 Platt 13 April 1
L.G. Thorp
Robt B Leak

N

THE NAPLES COMPANY'S SUBDIVISION OF

South 1/2 of Sec. 1.
S.E. 1/4 of Sec. 2
East 1/2 of Sec. 11.
East 1/2 of Sec. 14
All in,

TP. 50 S. R 25 E.
Scale 500' = 1 inch. Lee Co., Fla.

Surveyed - March,
Mapped - June - 1889
by E. Scott
Naples - Fla.

Explanation:-
All full lots contain 10 acres more or less according to the Government Survey.- Distances are given in feet and tenths of feet.-
Each full 1/4 Sec. contains 16 lots.

THE NAPLES COMPANY'S SUBDIVISION OF

West 1/2 of Sec. 15
S.E. 1/4 = Lots 3 & 4 in Sec. 21.
N.E. 1/4 of Sec. 22.
Lots 5 & 6 in S.W. 1/4 Sec. 22
As per Government Survey in TP. 50 S. - R 25 E.
Scale - 1 inch = 500' Lee Co., Flo.

Surveyed May &
Drawn Sept. 1888
by E. Scott
Naples - Flo.

Explanation:-
All full lots contain 10 acres, more or less as per Govt Survey- All distances given are in feet and tenths of feet.
Each 1/4 Sec. contains (16) sixteen lots.

NOTICE!! SEE NEXT FRAME

VAR 3°15'

VAR 3°54'

VAR 3°16'

VAR 3°48½'

VAR 3°30'

Mertagmon Cr.

11

14

15

22

Chambney Bay

Bay of Naples.

Pond

Pond

Pond

SEC. 21
1888 VAR 3°29'

Gordon Bay

PLAT BOOK 1

PAGE 13

COPIED FROM ORIGINAL
BY E H COLLINS JR

1893 April 11
Plats 13. April 19th 1893
L G Thorp
Robt B Leak


THE NAPLES COMPANY'S SUBDIVISION OF

West ½ of Sec. 15
S.E. ¼ = Lots 3 & 4 in Sec. 21.
N.E. ¼ of Sec. 22.
Lots 5 & 6 in S.W ¼ Sec. 22
As per Government Survey in TP 50 S-R 25 E.
Lee Co., Fla.

Scale - 1 inch = 500'

Surveyed May 8
Drawn Sept. 1888
by E. Scott
Naples - Fla.

Explanation:-
All full lots contain 10 acres, more or less as per Govt. Survey- All distances given are in feet and tenths of feet.
Each ¼ Sec. contains (16) Sixteen lots.

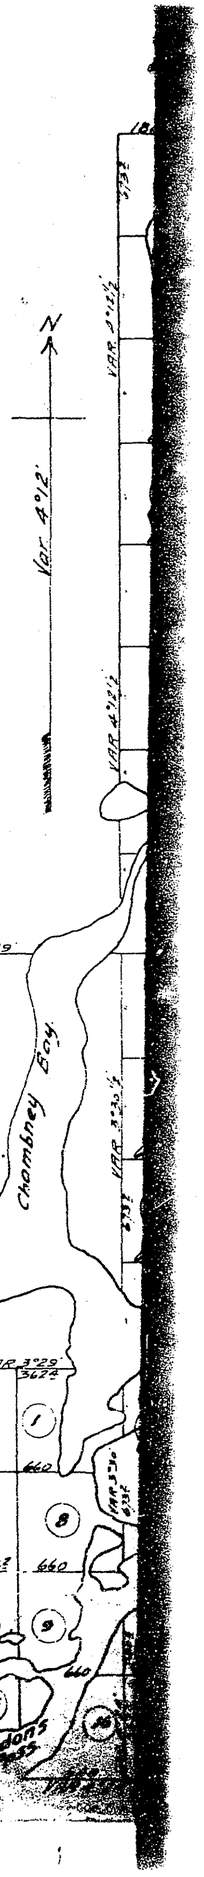

1893 April 13
Plats 13
L.G Thorp
Robt B Leak

THE NAPLES COMPANY'S SUBDIVISION OF

South ½ of Sec. 1.
S.E. ¼ of Sec. 2
East ½ of Sec. 11.
East ½ of Sec. 14
All in.

TP 50 S. R 25 E.
Scale 500' = 1 inch. Lee Co., Fla.

Surveyed - March,
Mapped - June - 1889
by E. Scott
Naples - Fla.

Explanation:-
All full lots contain 10 acres more or less according to the Government Survey.- Distances are given in feet and tenths of feet -
Each full ¼ Sec. contains 16 lots.

