
PLAT BOOK | PAGE | 4

NOTICE!! SEE NEXT FRAME

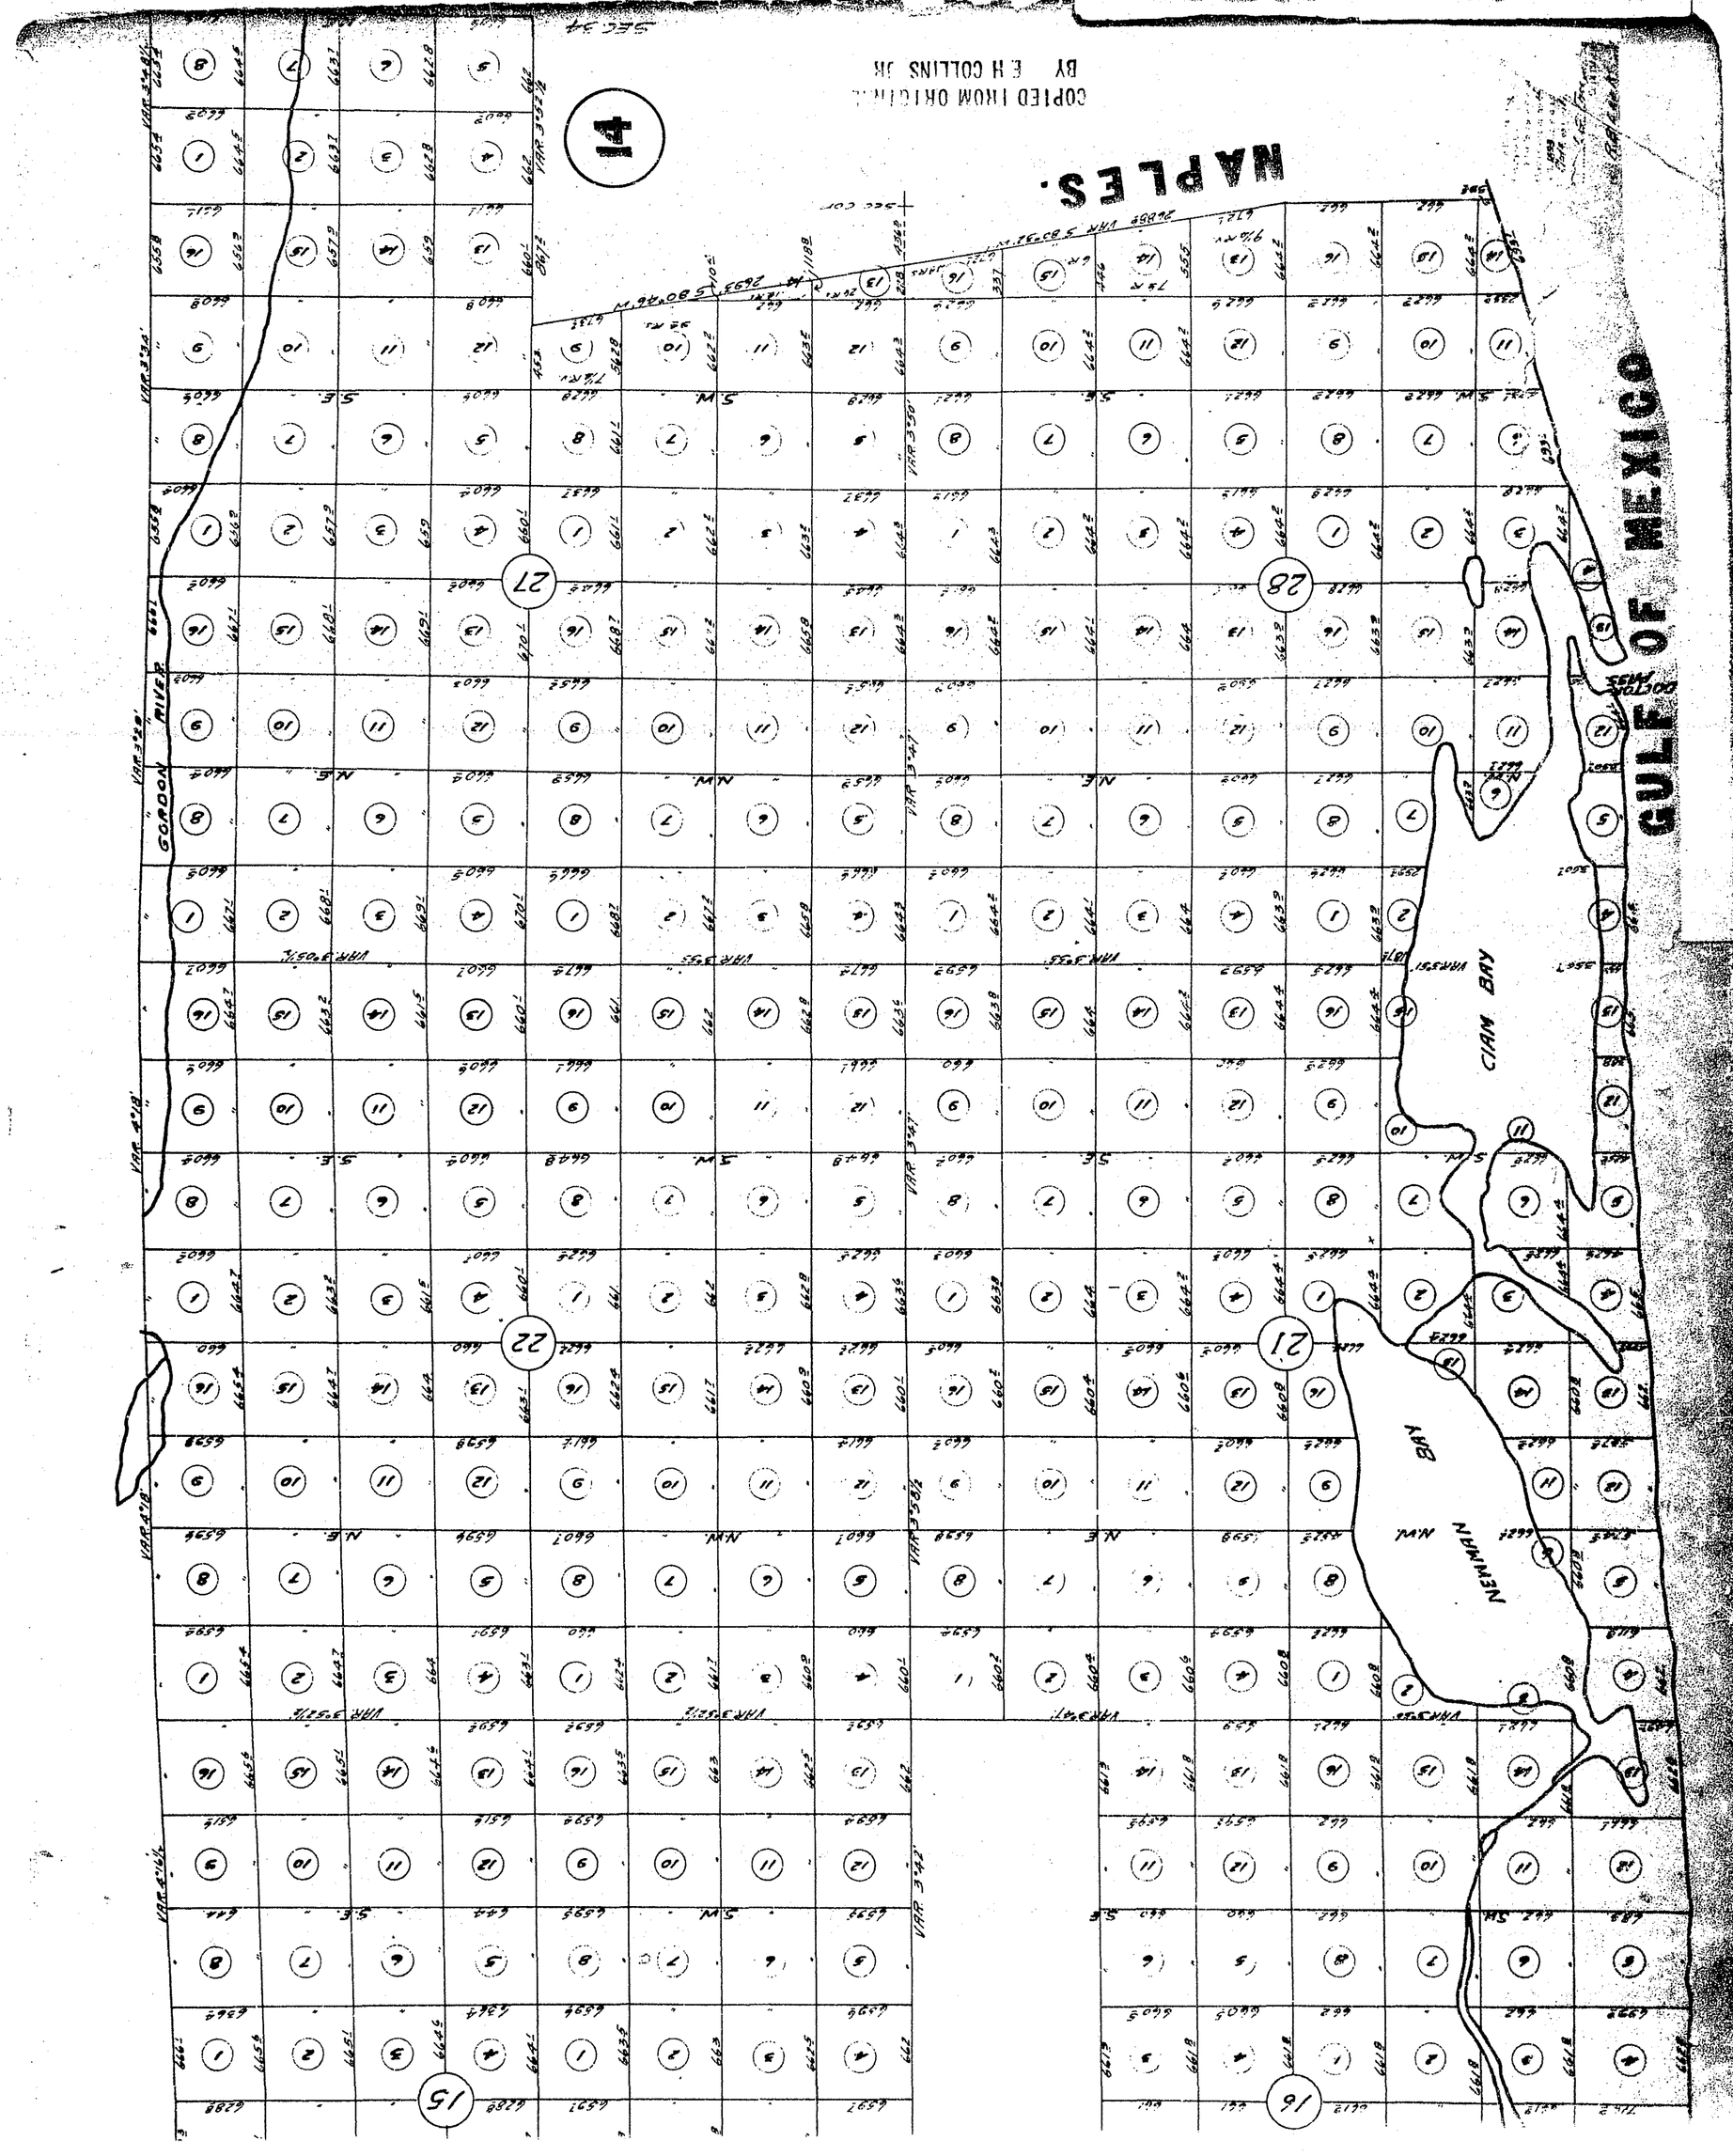

GULF OF MEXICO

NAPLES.

NEWMAN BAY

CIANN BAY

GORDON RIVER

COPIED FROM ORIGINAL
BY E H COLLINS JR

14

PLAT BOOK 1 PAGE 14

THE NAPLES COMPANY'S SUBDIVISION


OF

Explanation:-
All full lots contain 10 acres more or less according to Government survey.
Each full 1/4 Sec. contains 16 lots.
Distances are given in feet and tenths of feet.

Surveyed and mapped- May & June 1889:- by E. Scott Naples-Fla.

Scale- 1 inch = 500'

West 1/2 of N.E. 1/4 of Sec. 16
West 1/2 of S.E. 1/4 of Sec. 16
Lots 3 & 4. being fractional S.W. 1/4 of Sec. 16
Lot 2. being So. 1/2 of N.W. 1/4 of Sec. 16
All of Sec. 15- All of fractional Sec. 21 - All of Sec. 22.
East 1/2 of Sec. 27
Part of S.W. 1/4 of Sec. 27 - (not included in Naples townsite.)
N.W. 1/4 of Sec. 27
N.E. 1/4 of Sec. 28.
Part of S.E. 1/4 of Sec. 28. (not included in Naples townsite.)
Lots 1. 2. 3. & 4. being fractional West 1/2 of Sec. 28.
North 1/2 of N.E. 1/4 of Sec. 34
All in TP. 49 So. - R. 25 E. Lee Co.- Fla.

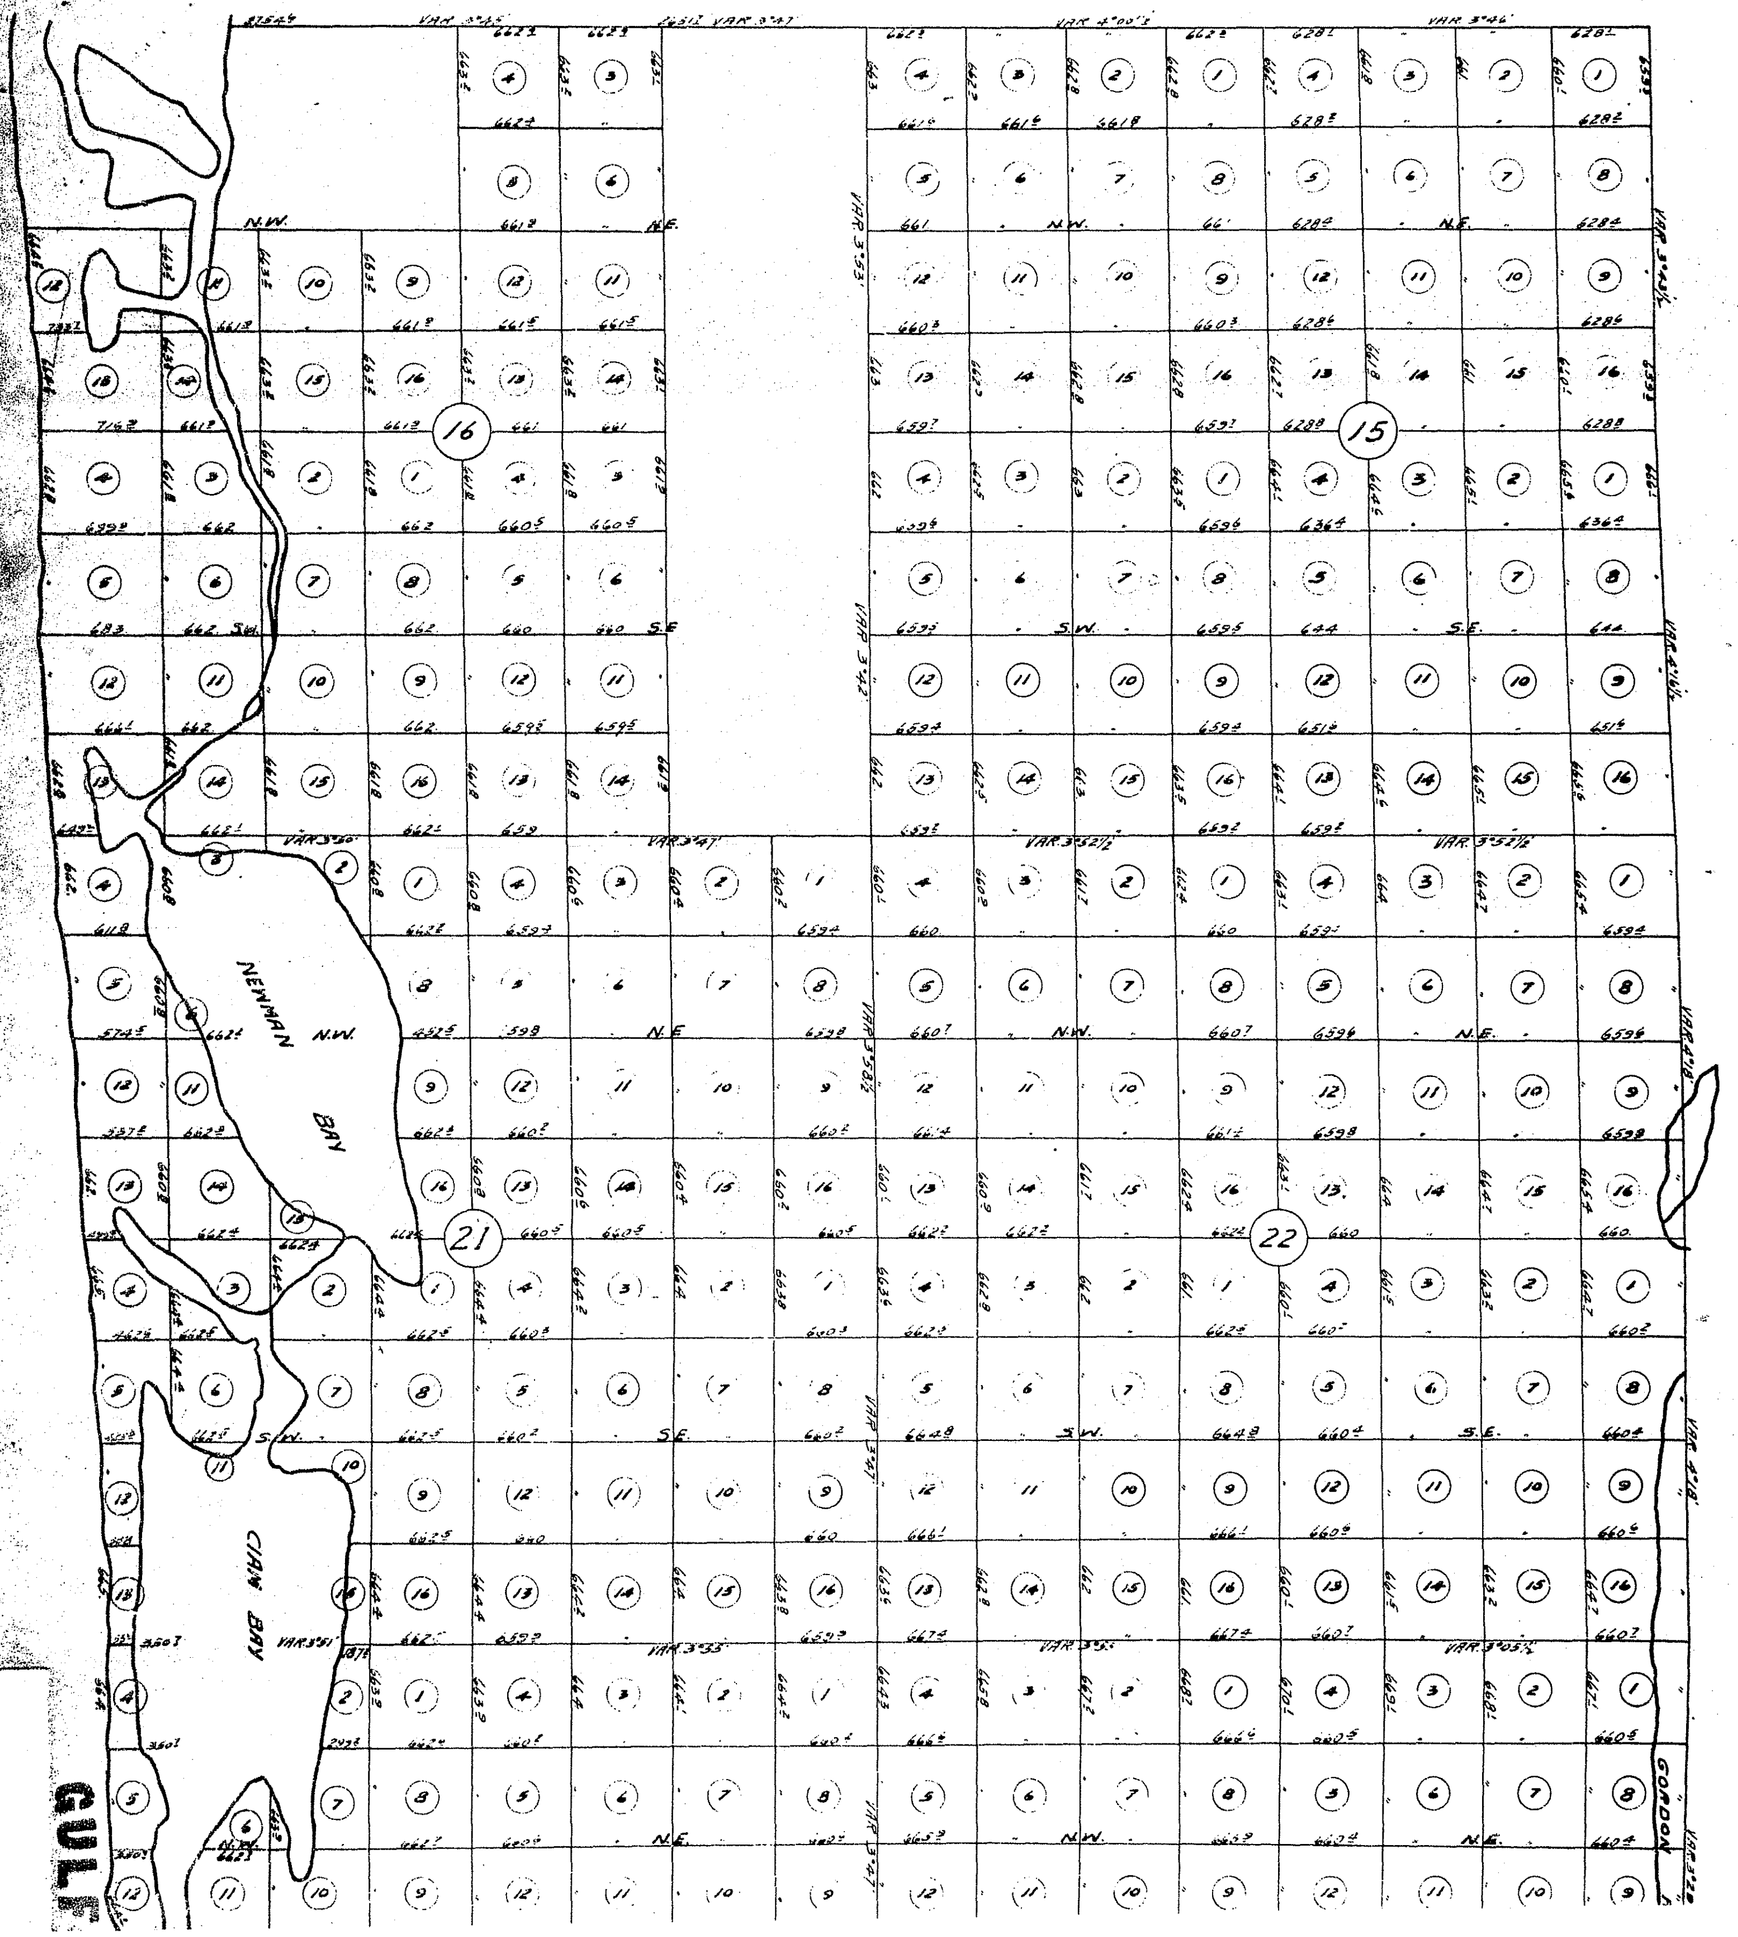

THE NAPLES COMPANY'S SUBDIVISION
OF

Explanation:-
All full lots contain 10 acres more or less according to Government survey.
Each full ¼ Sec. contains 16 lots.
Distances are given in feet and tenths of feet.

Surveyed and mapped - May & June 1889. by E. Scott Naples-Fla.

Scale - 1 inch = 500'

West ½ of N.E. ¼ of Sec. 16
West ½ of S.E. ¼ of Sec. 16
Lots 3 & 4 - being fractional S.W¼ of Sec. 16
Lot 2 - being So. ½ of N.W. ¼ of Sec. 16.
All of Sec. 15 - All of fractional Sec. 21 - All of Sec. 22.
East ½ of Sec. 27
Part of S.W. ¼ of Sec. 27 - (not included in Naples townsite.)
N.W. ¼ of Sec. 27
N.E. ¼ of Sec. 28.
Part of S.E. ¼ of Sec. 28. (not included in Naples townsite.)
Lots 1. 2. 3. & 4. being fractional West ½ of Sec. 28.
North ½ of N.E. ¼ of Sec. 34
All in TP. 49 So. - R. 25 E. Lee Co. - Fla.


NEWMAN BAY

CHAPEL BAY

GULF OF MEXICO

GORDON RIVER

15

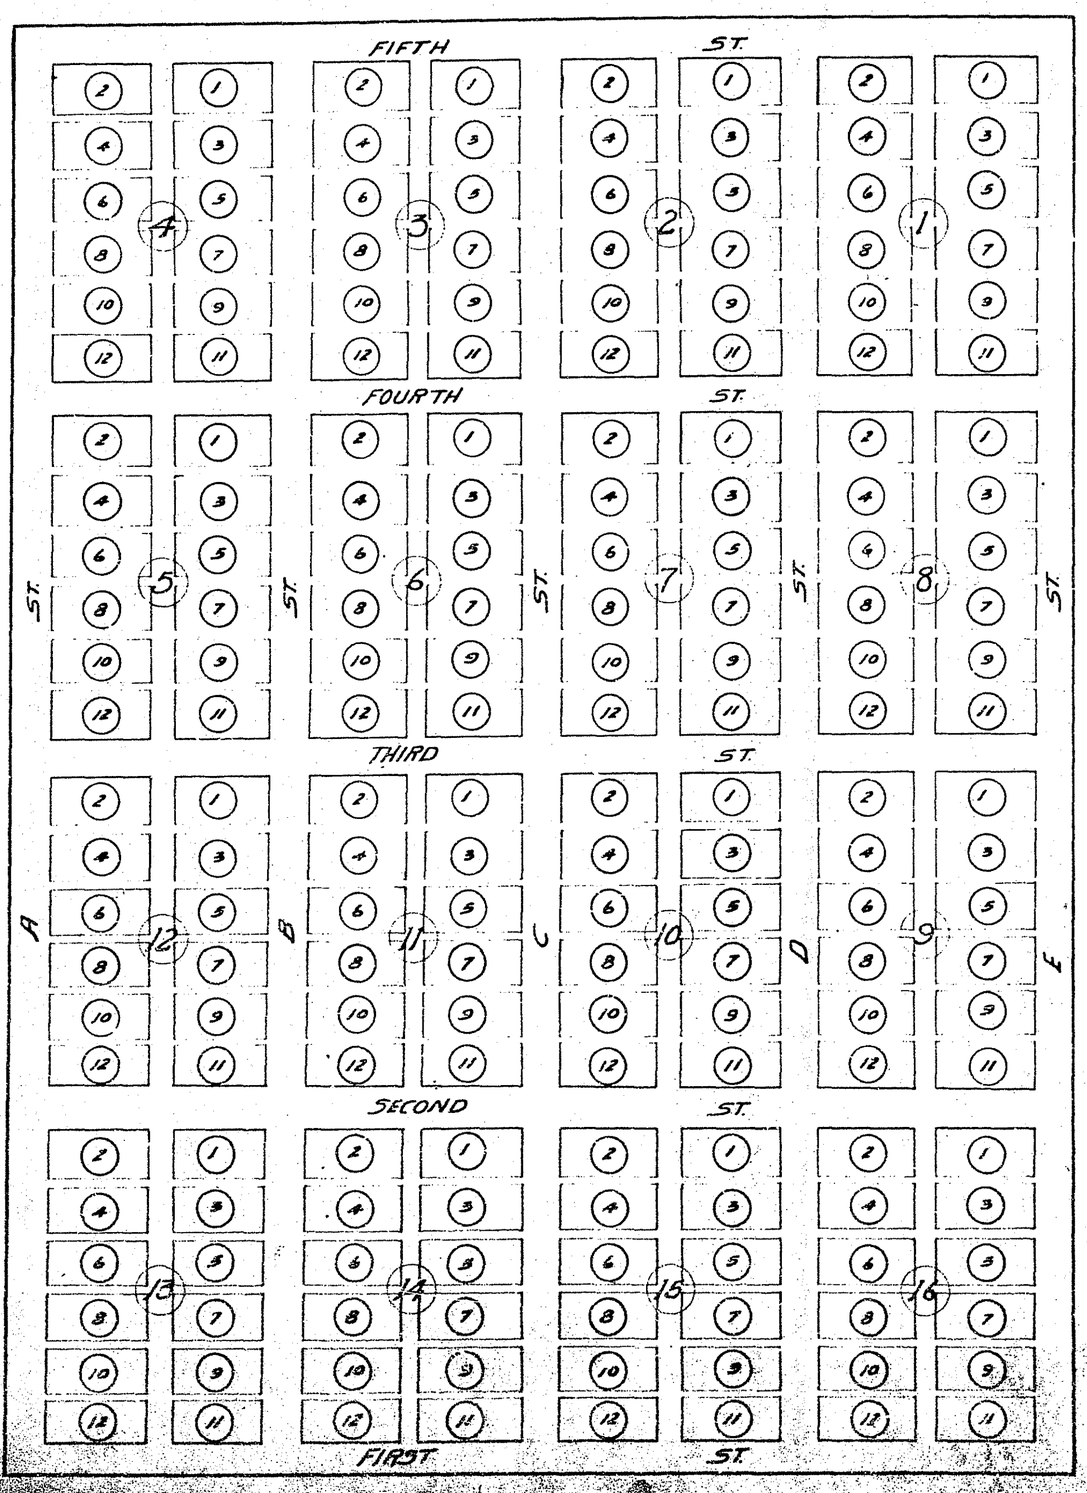

FORT MYERS CEMETERY.

SUBDIVISION OF BLOCKS FROM 1. TO 16 INCLUSIVE. SEE PAGE 9.

STREETS - 20 FT. WIDE.
ALLEYS - 10 " "
WALKS - 3 " "
BLOCKS - 165' × 115'.
½ BLOCK - 165 × 52½.
LOTS - 52½ × 25.


FILED AND RECORDED THIS JANUARY, AD. 1899.
& THE 23rd DAY THEREOF.
W. M. HENDRY
CLK. CT. CT.

COPIED FROM ORIGINAL
BY E H COLLINS JR

PLAT BOOK 1

PAGE 15

NOTICE!! SEE NEXT FRAME

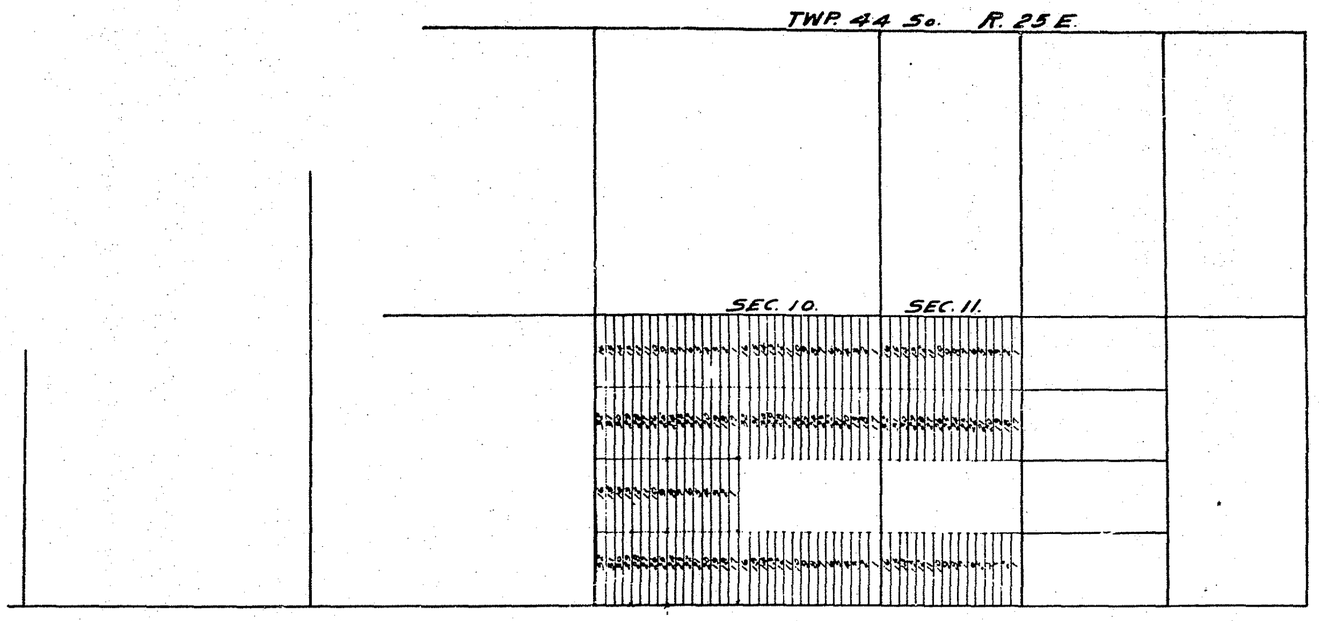


THE RALEIGH ALLOTMENT

5 ACRE TRACTS

MYERS TP.— LEE CO.— FLA.

FILED AND DULY RECORDED, AS TO SEC'S. 10 & 11.— THIS 11th DAY OF JANUARY A.D. 1900.

W.M. HENDRY. C/K.
J.E. FOXWORTHY. D.C.

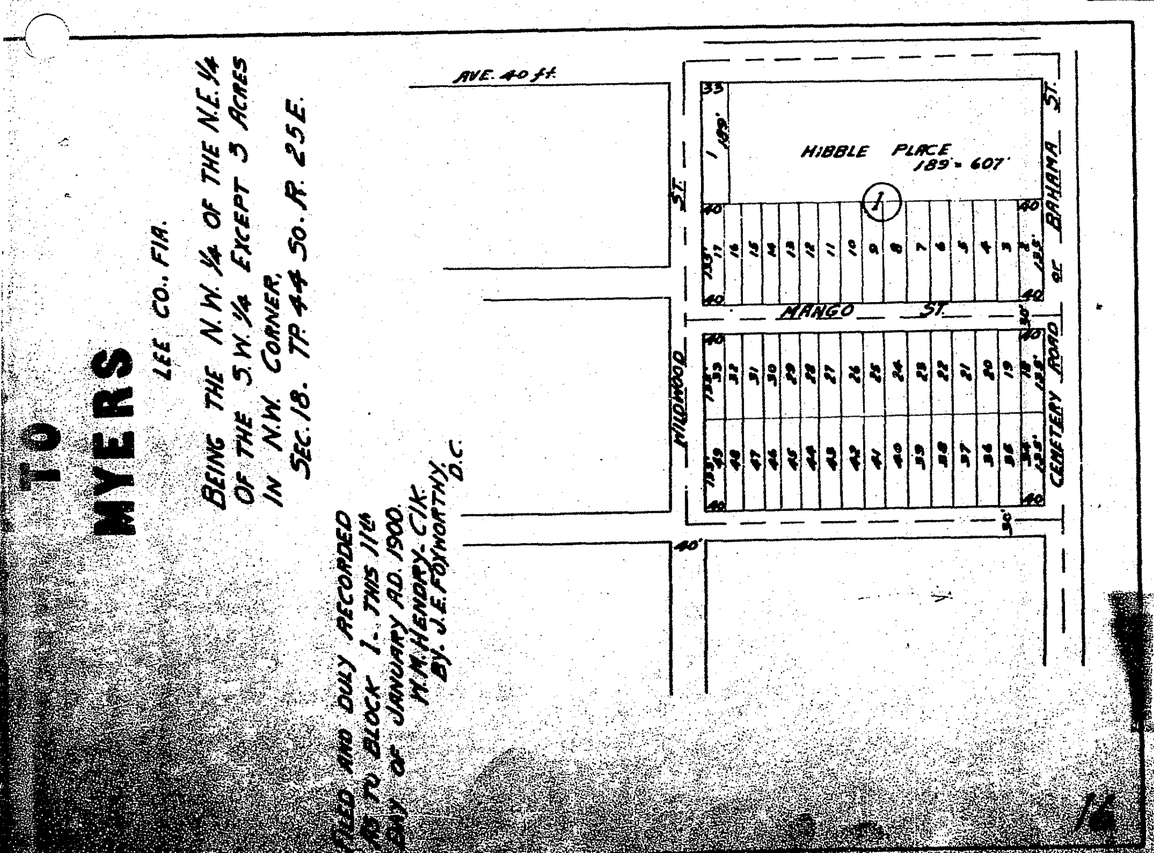

COPIED FROM ORIGINAL
BY E H COLLINS JR

PLAT BOOK 1 PAGE 16

TWP. 44 So. R. 25 E.

SEC. 10. SEC. 11.

THE RALEIGH ALLOTMENT

5 ACRE TRACTS

MYERS TP.— LEE CO.— FLA.


FILED AND DULY REC
10 & 11.— THIS 11th
A.D. 1900.

COPIED FROM ORIGINAL
BY E H COLLINS JR

RALEIGH'S ADDITION TO MYERS

LEE CO., FLA.

BEING THE N.W. ¼ OF THE N.E. ¼ OF THE S.W. ¼ EXCEPT 3 ACRES IN N.W. CORNER. SEC. 18. TP. 44 So. R. 25 E.

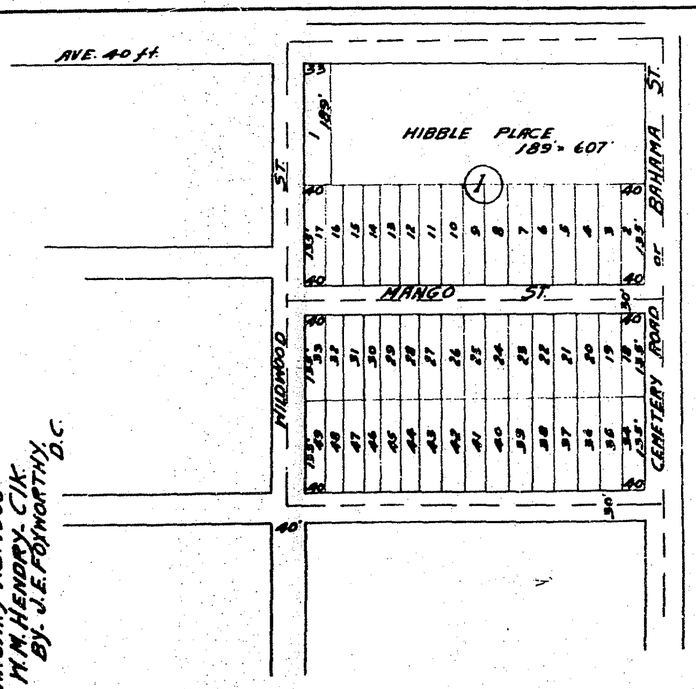


FILED AND DULY RECORDED AS TO BLOCK 1. THIS 11th DAY OF JANUARY A.D. 1900.
M.M. HENDRY, C.I.C.
By: J.E. FOSWORTHY, D.C.

16

PLAT BOOK 11 PAGE 17


NOTICE!! SEE NEXT FRAME

17

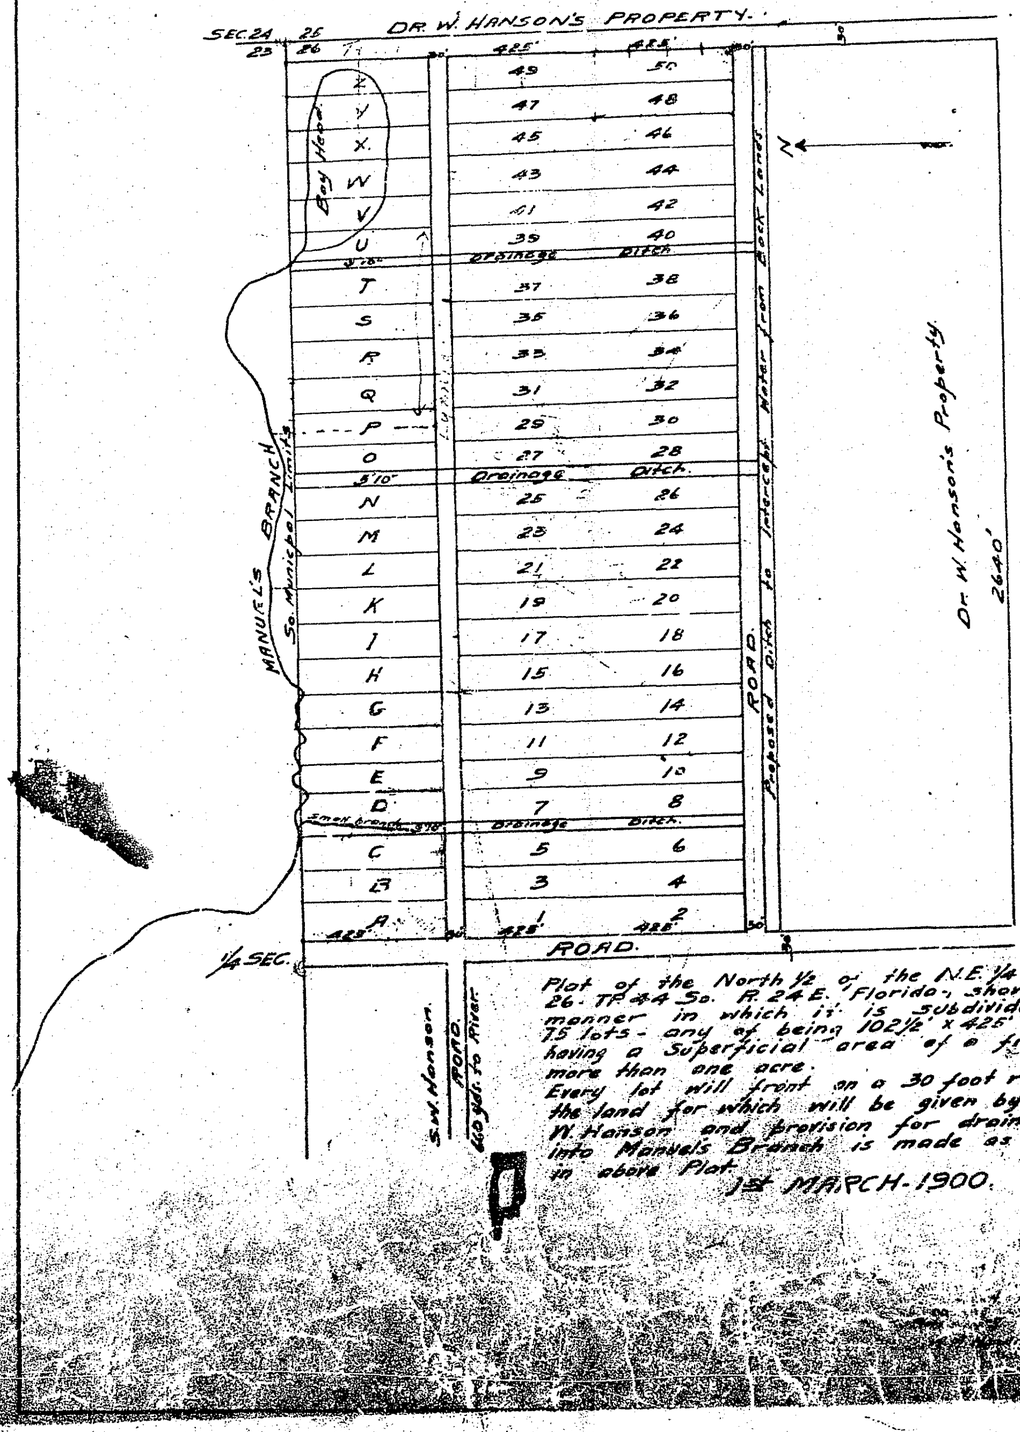


Plat of the North ½ of the N.E. ¼ of Sec. 26. TP 44 So. R. 24 E. Florida, showing manner in which it is subdivided into 75 lots - any of being 102½ x 425 and having a Superficial area of a fraction more than one acre. Every lot will front on a 30 foot road. the land for which will be given by Dr W Hanson and provision for drainage into Manuels Branch is made as shown in above Plat.
1st MARCH-1900.

SUBDIVISION OF N.W. ¼ of N.E. ¼. SEC. 8. T44S. R25.

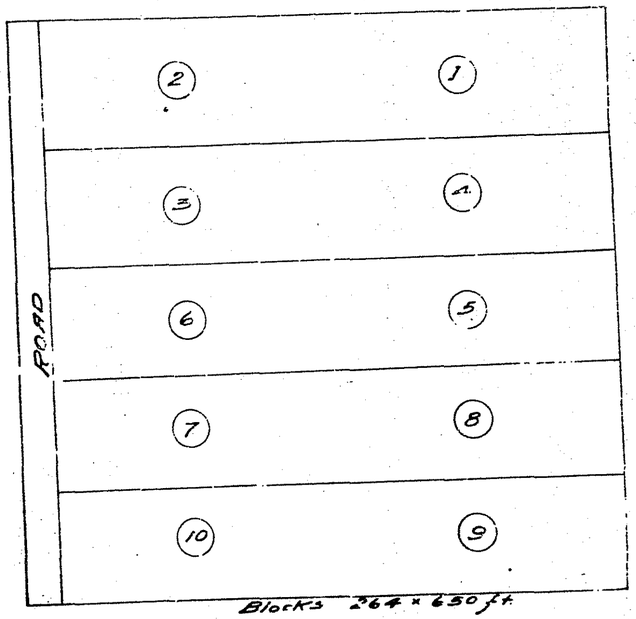

26 March
Plat 17
W M Hendry

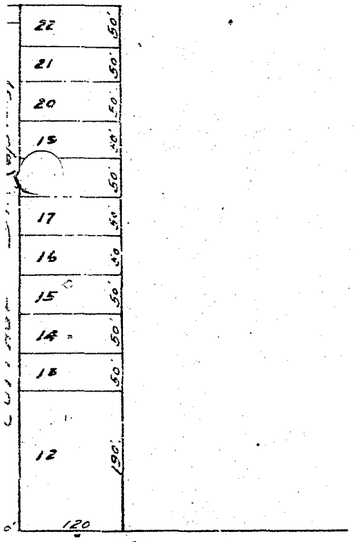

T'S

24 EAST.

75 DUE EAST

ON THENCE

NORTH 230

PLAT BOOK II PAGE 17

NOTICE!! SEE NEXT FRAME


1	50'			22	50'
2	50'			21	50'
3	50'			20	50'
4	50'			19	50'
5	50'			18	50'
6	50'			17	50'
7	50'			16	50'
8	50'			15	50'
9	50'			14	50'
10	50'			13	50'
11	190'			12	190'
	120'	30'		120	

PAGE ST. (675'±long) COTTAGE

ERSON AVE.

OBERT'S
ION


. TP 44 S. R. 24 EAST.
CLING 210 YARDS DUE EAST
44-24 AND RUN THENCE
ARDS, THENCE NORTH 230
MPROVEMENT.
W. H. Hendry. Clerk Cir. Ct.
Jr. Pensacola, Fla.

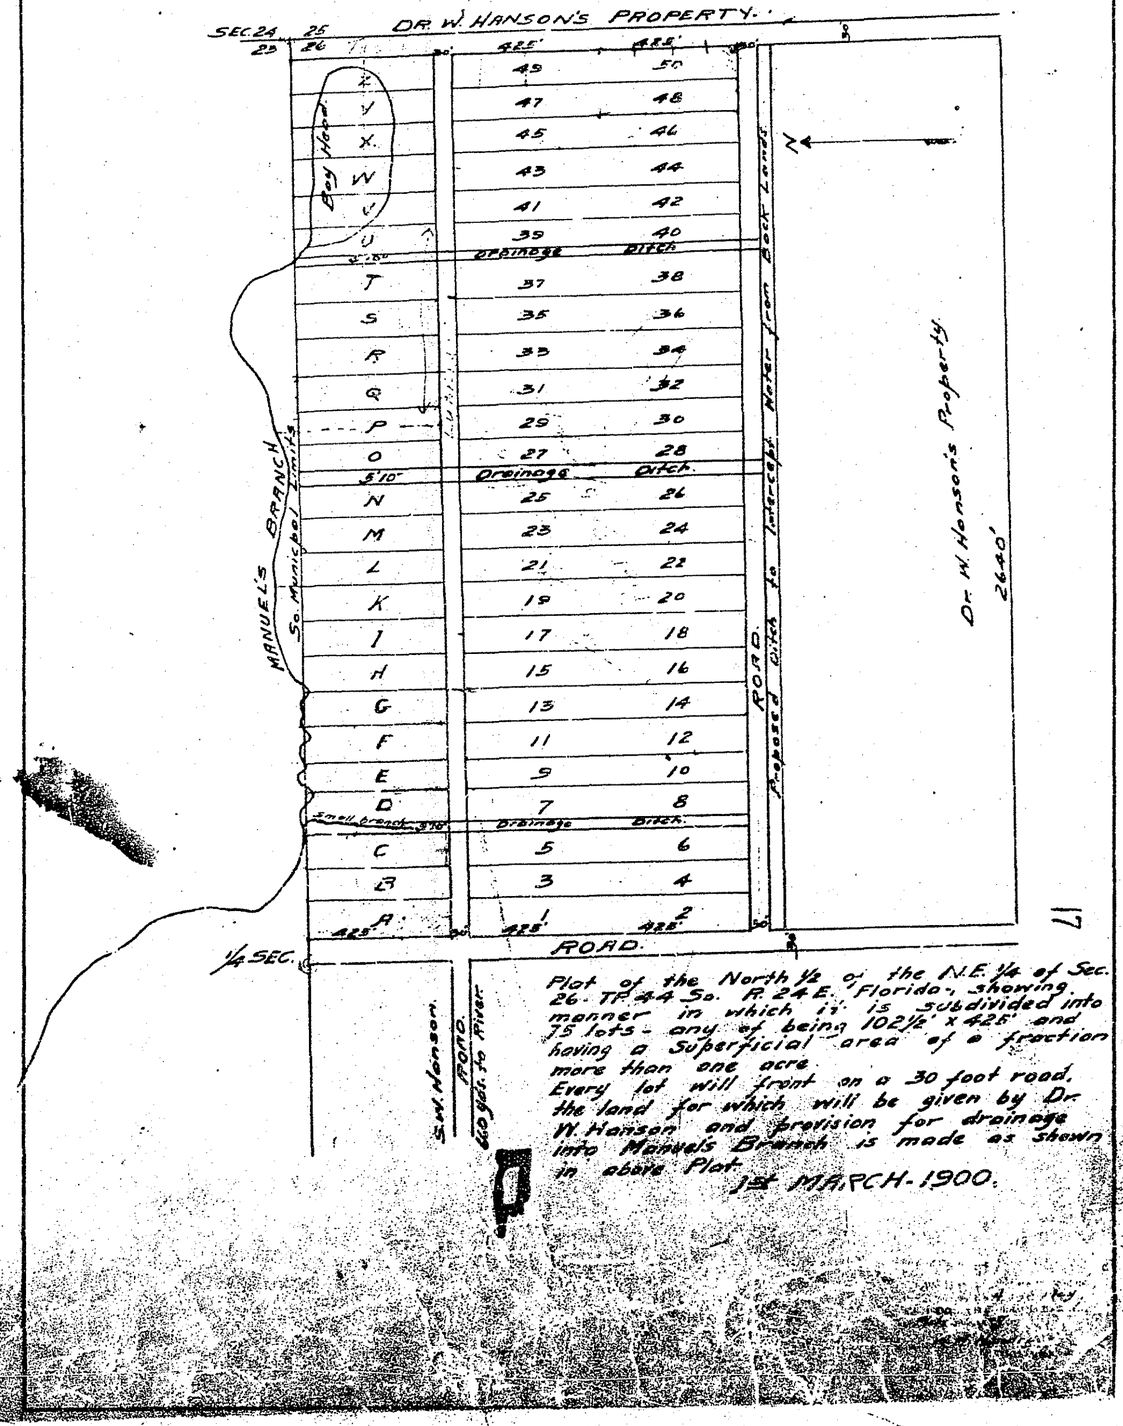

Plat of the North ½ of the N.E. ¼ of Sec. 26. TP. 44 So. R. 24 E. Florida. showing manner in which it is subdivided into 75 lots - any of being 102½' x 425' and having a superficial area of a fraction more than one acre. Every lot will front on a 30 foot road. the land for which will be given by Dr. W. Hanson and provision for drainage into Manuels Branch is made as shown in above Plat.

1st MARCH-1900.


SUBDIVISION OF N.W. ¼ of N.E. ¼ SEC. 8. T44S.

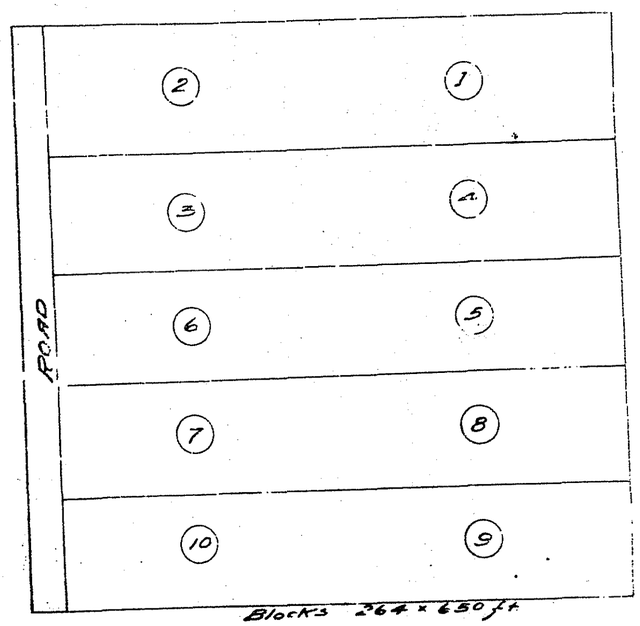


Blocks 264 x 650 ft

26 March
01
Plats 7
W.M. Hendry

PLAT BOOK 11 PAGE 17

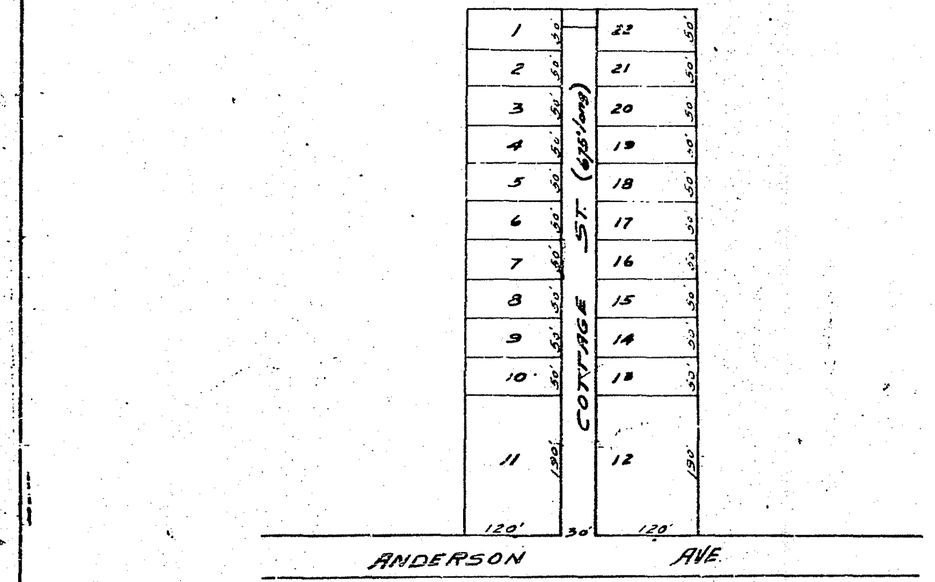
1
2
3
4
5
6
7
8
9
10
11
120'
22
21
20
19
18
17
16
15
14
13
12
120'
50'
50'
50

PLAT BOOK 11 PAGE 17

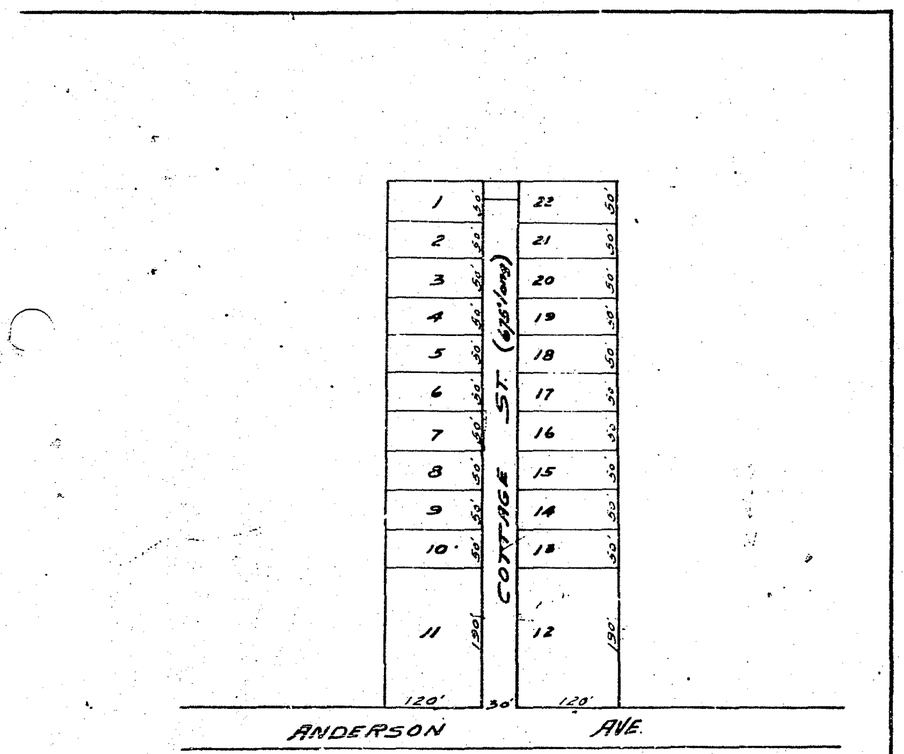

CARL F. ROBERT'S SUBDIVISION

THAT PART OF NW¼ OF NW¼, TP. 44 S. R. 24 EAST.

SCRIBED AS FOLLOWS:- COMMENCING 210 YARDS DUE EAST


M THE NW CORNER OF SEC. 24-44-24 AND RUN THENCE

TH 230 [illegible] THENCE EAST 90 YARDS, THENCE NORTH 230

99, THE[illegible] TO BEGINNING TO COMMENCEMENT.

[illegible] 1/2 [illegible] M.M. Manatee County Fla.


By J.E. Townsley, D.C.

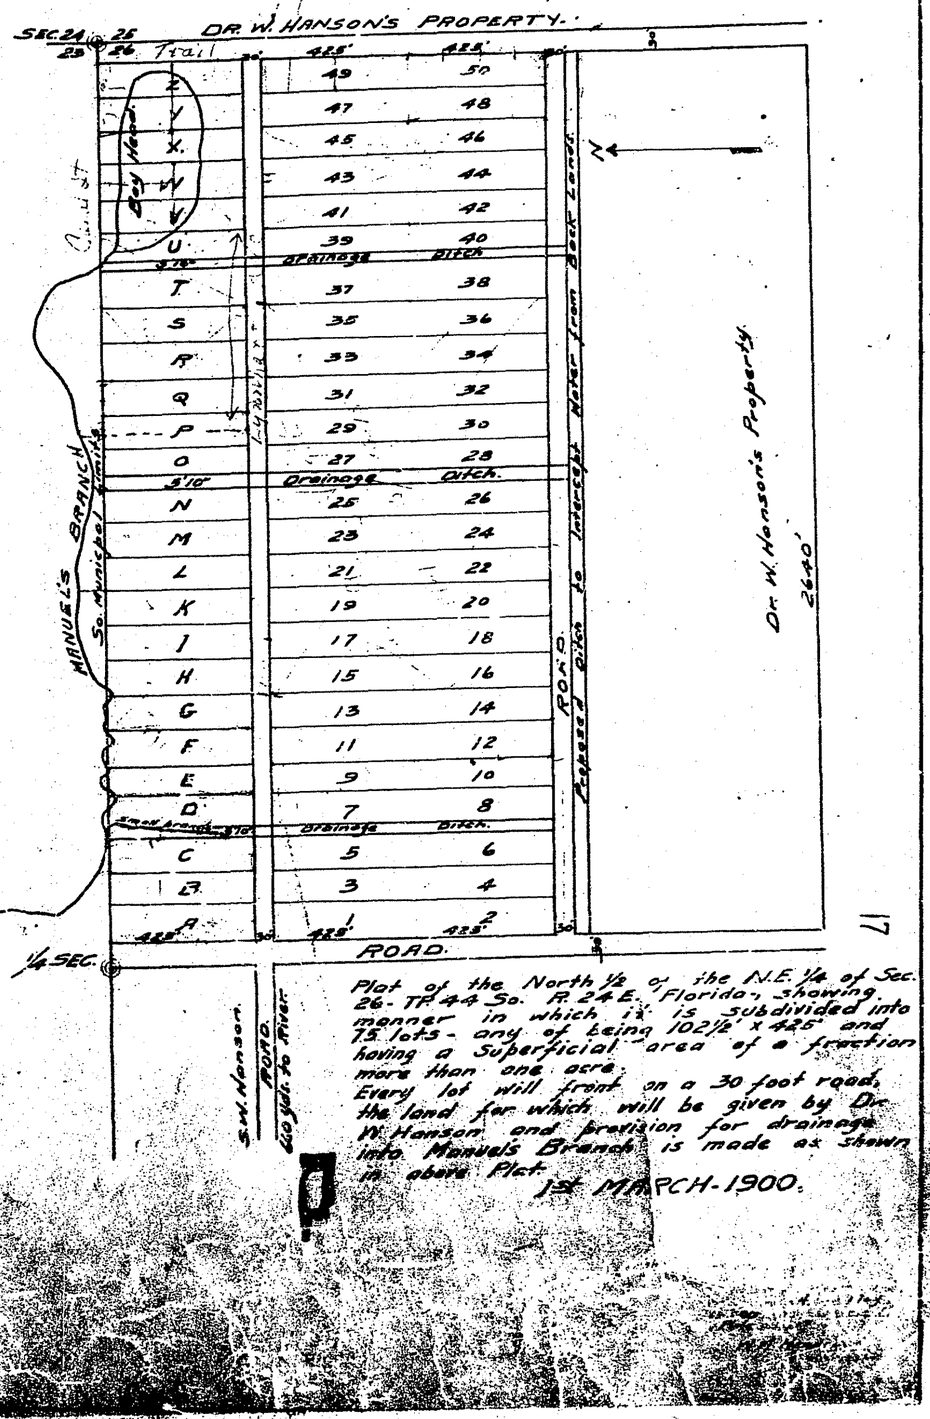

Plat of the North ½ of the N.E. ¼ of Sec. 26- TP 44 So. R. 24 E. Florida, showing manner in which it is subdivided into 75 lots - any of being 102½' x 425' and having a superficial area of a fraction more than one acre. Every lot will front on a 30 foot road, the land for which will be given by Dr. W. Hanson and provision for drainage into Manuels Branch is made as shown in above Plat.

1st MARCH-1900.

SUBDIVISION OF N.W.

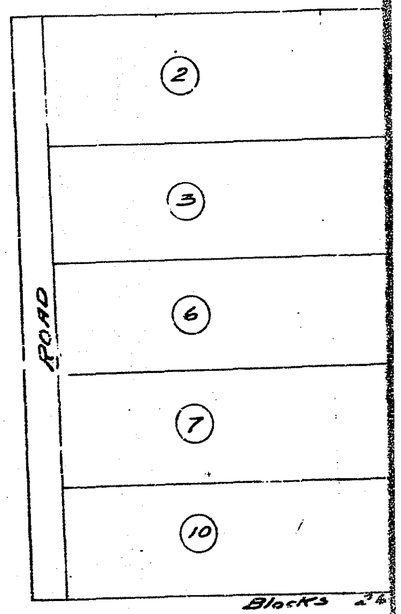


18

FRANCIS W PERRY'S SUBDIVISION OF

THE N.W. 1/4 & N.E. 1/4 & LOTS NUMBERED 1.2.3.8. IN SEC. 23. TP. 43 SO. R. 27 E. of TALLAHASSEE MERIDIAN. - LEE CO., FLA.

Scale - 5 chs. = 1 inch.

10 May
01 Plats 18
Wm M Hendry
H A Hendry

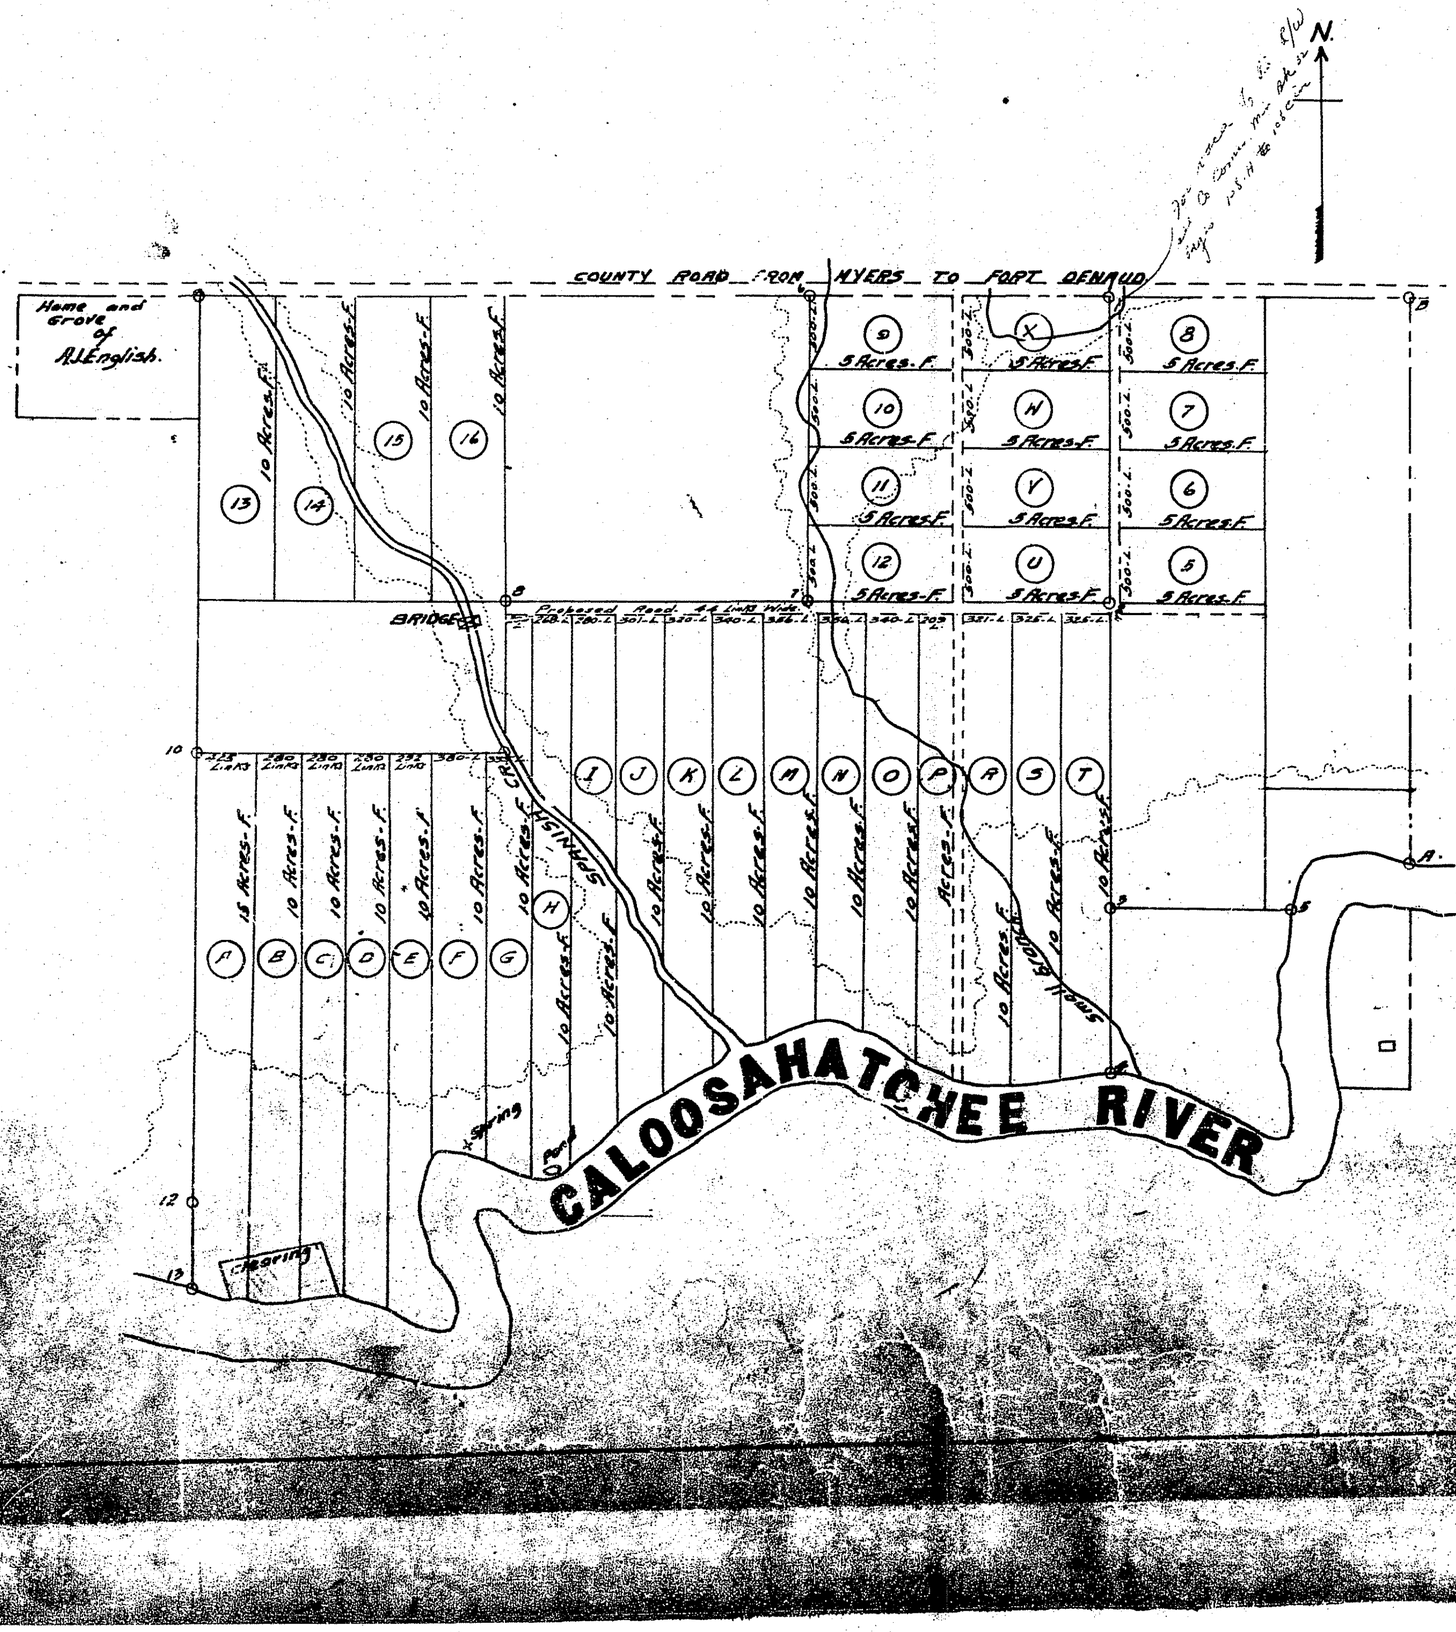


COPIED FROM ORIGINAL
BY E H COLLINS JR

TOWN OF KANTZ


EMBRACING THE S.E. ¼ OF SEC. 2 - TP. 44 S.
R. 24 E. LEE CO., FLA.
INSIDE LOTS. 280' × 132' EXCEPT LOTS ON MANGO
ST. WHICH ARE 275' × 132.
CORNER LOTS - 107' × 280' EXCEPT THOSE ON MANGO
ST. WHICH ARE 107' × 275'

Plotted June 1st 1901
Robert B. Leak
Civ. Eng.
Scale - 200' = 1 inch.

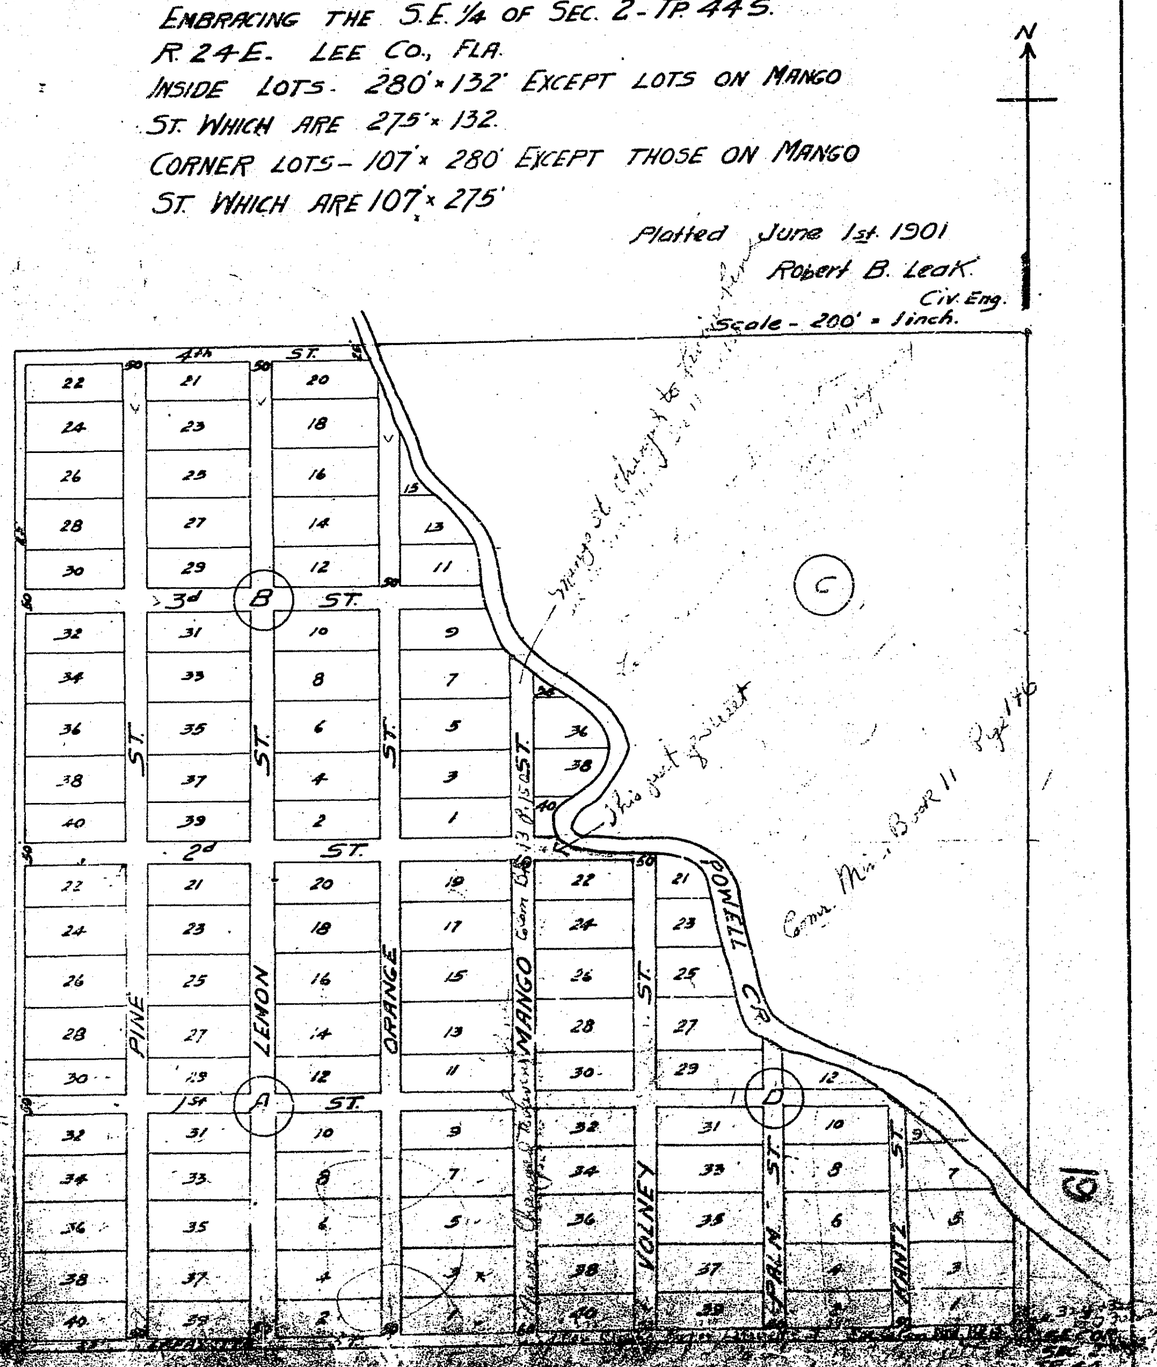

SUBDIVISION OF

PART OF THE N.E. ¼ OF S.E. ¼ - SEC. 22
TP. 33 S. R. 27 E.
BY K.M. STEVENS.

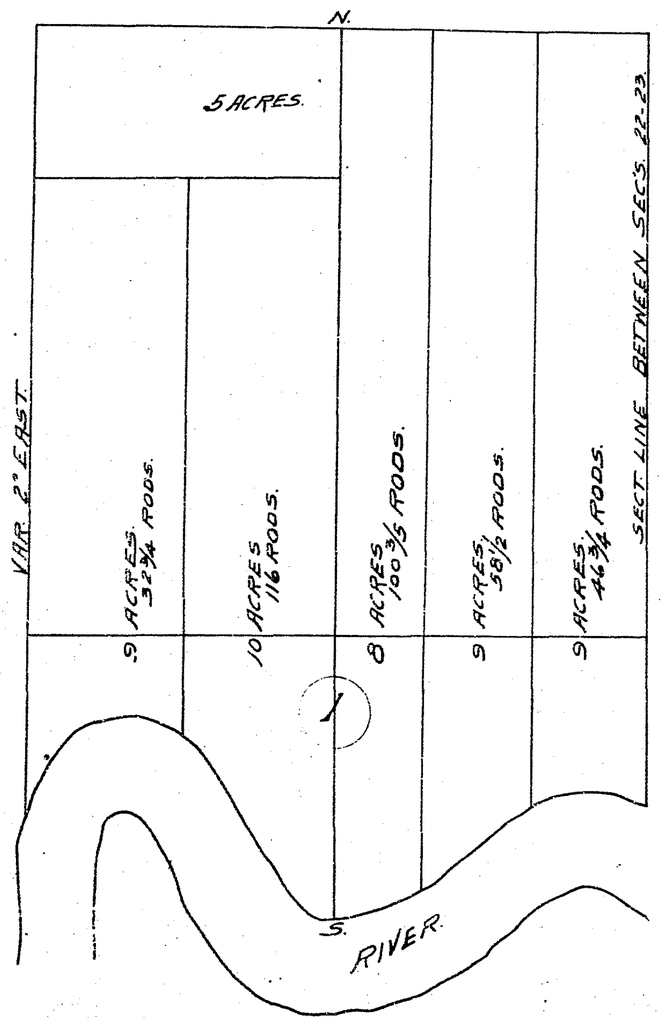

Scale - 1 inch = 10 Rods.
N. & S. Lines 2° 00' Var.
E. & W. Lines 2° 02' Var.
J.W. Williams
Surveyor.

Filed August 8th 1901
W.M. Hendry - Clk.
H.A. Hendry - D.C.

PLAT BOOK 1 PAGE 10

COPIED FROM ORIGINAL
BY E H COLLINS

B. WOODRING'S DIVISION


OF PARTS OF

2.65 of Section 13- TP. 46 So.- R 22 E.
ing at a stake in Lot 3 of Sec. 13- at point of
near entrance to Tarpon Bay from which point
bears N. 32°30' E. to Woodrings Point- Point of
stand bears N. 3°W.- Green Point bears S. 39°W.
ve tree bears S 22°E. 57½' distant, Burnap Cottage
f said tree- All lots front 100' on Bay
xtend to Bayou., except lot-1- which has a
e of 250'- Variation- N. 2°28'W.
ght of way for Road being reserved- 150'- and on
from front of all lots- 15' Wide.

Robert B. Leak
Civ. Engr. & Dep'y. Co. Surveyor.

Scale- 1 inch = 100'

NOTICE!! SEE NEXT FRAME

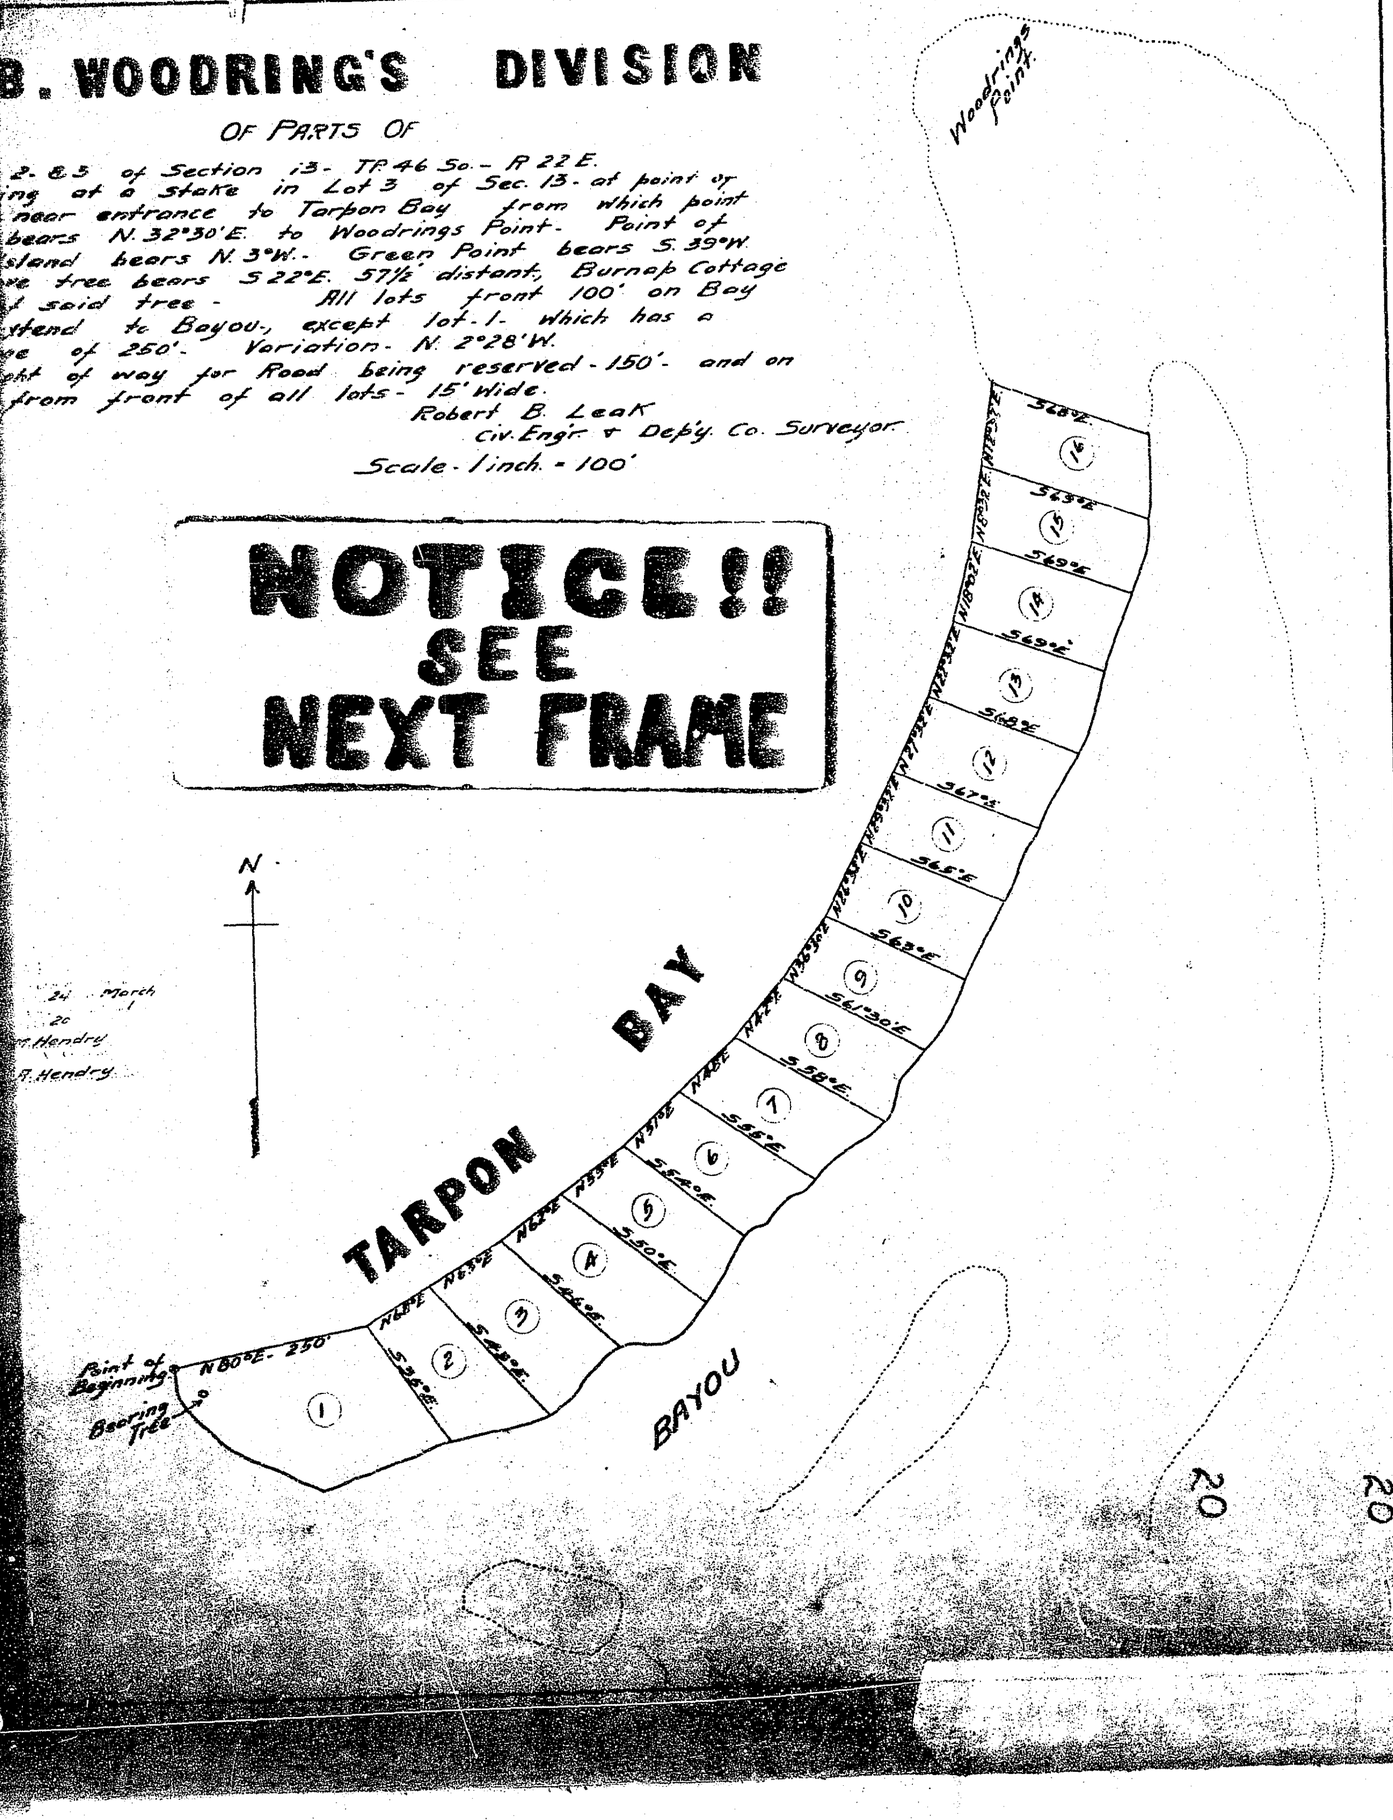


24 March 20
W.M. Hendry
H.A. Hendry

20 20

PLAT OF

THE WEST ½ OF N.W. ¼ OF UNSURVEYED SECTION 31- TP. 53 So.- R 30 E. CONTAINING 80 ACRES MORE OR LESS.

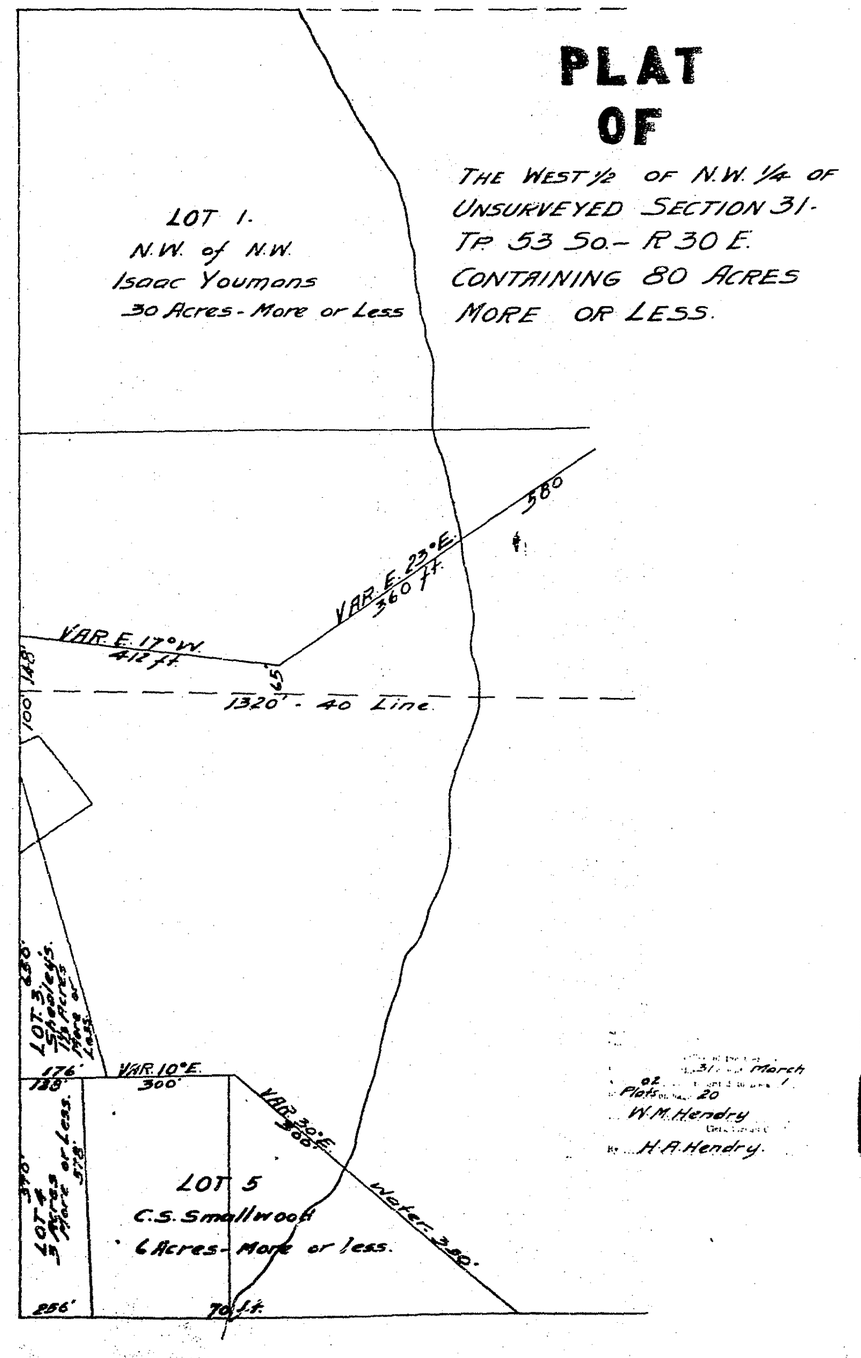

31 March 20
Plats
W.M. Hendry
H.A. Hendry


PLAT BOOK II PAGE 20

IG'S DIVISION

RTS OF

- TP. 46 So. - R. 22 E.
Lot 3 of Sec. 13 - at point of
arbon Bay from which point
Woodrings Point. Point of
Green Point bears S. 39° W.
E. 57½' distant, Burnop Cottage
All lots front 100' on Bay
xcept lot-1- which has a
tion - N. 2°28' W.
d being reserved - 150'. and on
lots - 15' Wide.
Robert B. Leak
Civ. Engr. & Dep'y. Co. Surveyor.
Scale - 1 inch = 100'

OTICE!!
SEE
EXT FRAME

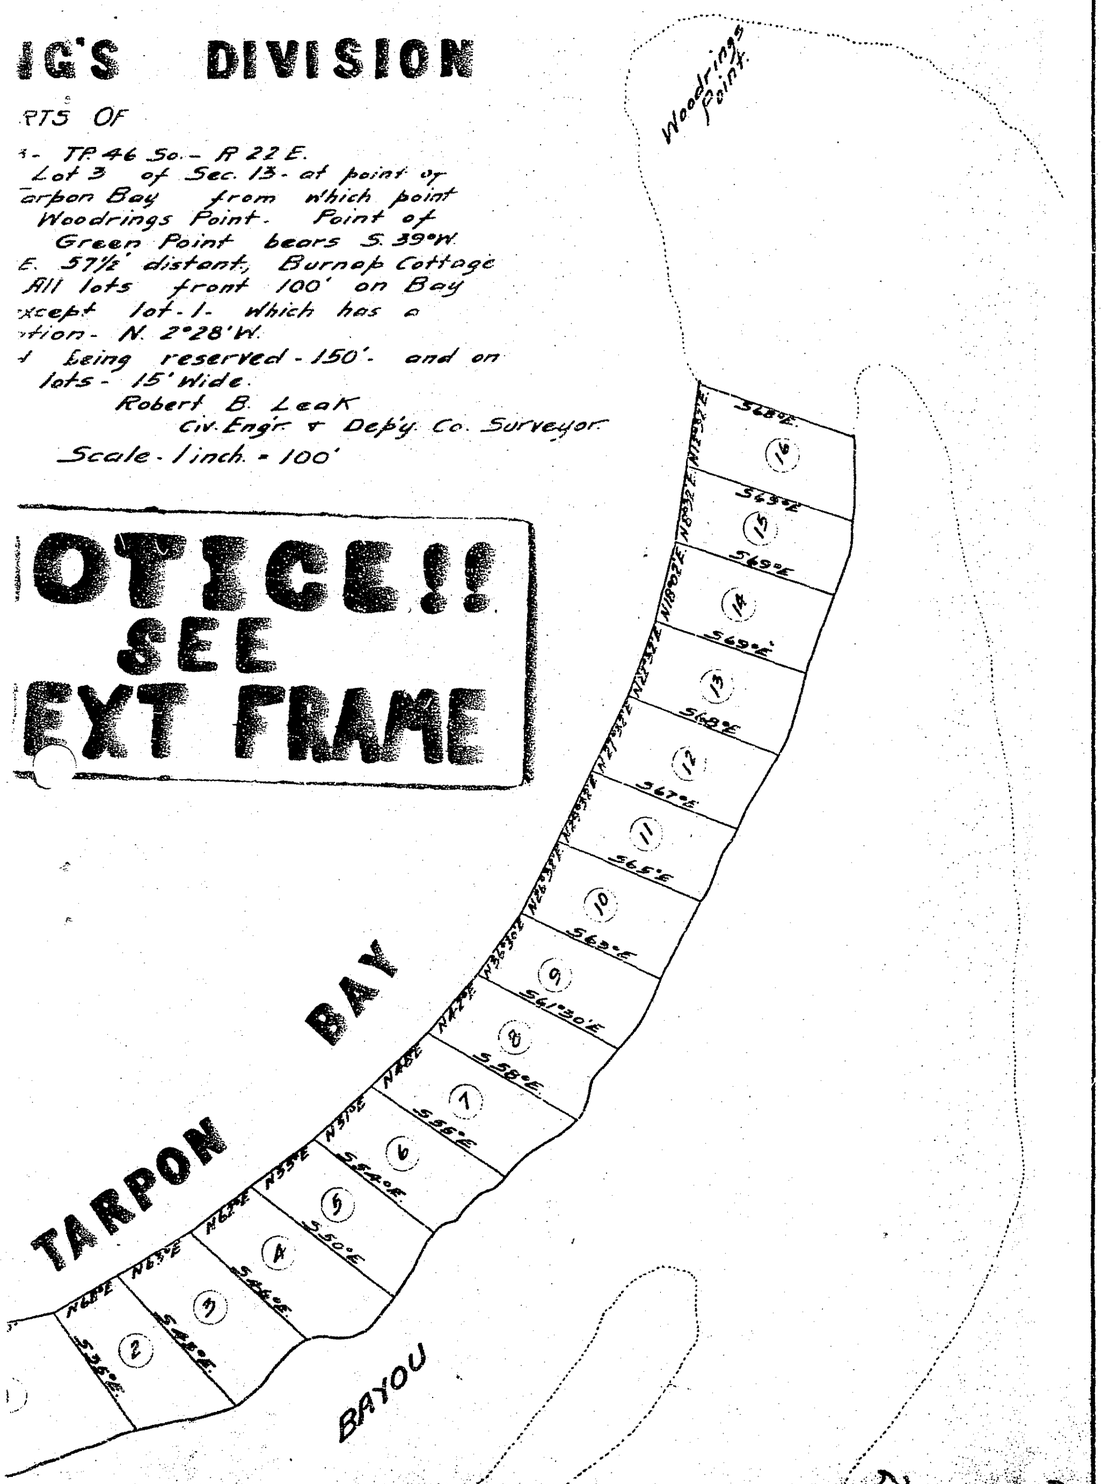


20

20

PLAT OF

THE WEST ½ OF N.W. ¼ OF UNSURVEYED SECTION 31. TP. 53 So. - R. 30 E. CONTAINING 80 ACRES MORE OR LESS.

LOT 1.
N.W. of N.W.
Isaac Youmans
30 Acres - More or Less

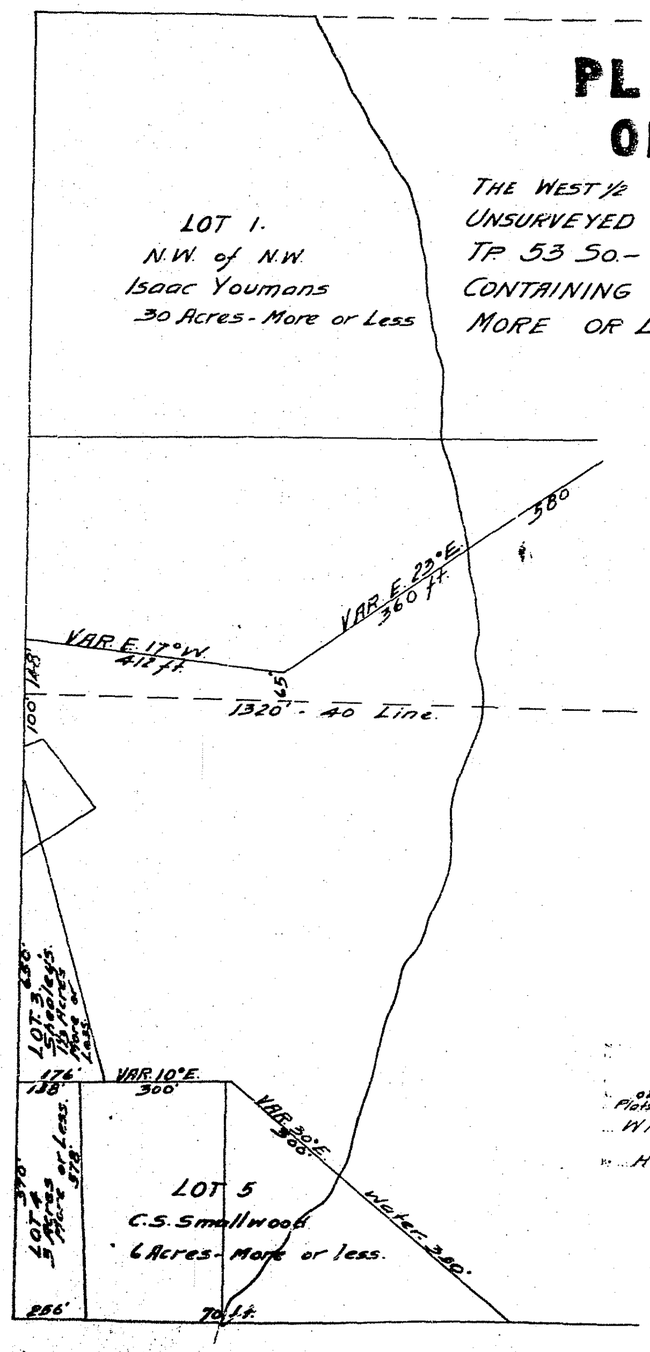

of March
of Plat ... 20
... W.M. Hendry
... H.A. Hendry.

COPIED FROM OI
BY C.H. COLLI

PLAT BOOK | PAGE

E 20

S. B. WOODRING'S DIVISION

OF PARTS OF

Lots 1-2-&3 of Section 13- TP. 46 So.- R 22 E.
Beginning at a stake in Lot 3 of Sec. 13- at point of beach near entrance to Tarpon Bay from which point needle bears N. 32°30' E. to Woodrings Point- Point of Long Island bears N. 3°W.- Green Point bears S. 39°W. Mongrove tree bears S 22°E. 57½' distant, Burnap Cottage East of said tree- All lots front 100' on Bay and extend to Bayou., except lot-1- which has a frontage of 250'. Variation- N. 2°28'W.
The right of way for Road being reserved- 150'- and on back from front of all lots- 15' Wide.

Robert B. Leak
Civ. Engr. & Dep'y. Co. Surveyor.

Scale- 1 inch. = 100'

Woodrings Point

N

24 March
02 Plats 20
W.M Hendry
H.A. Hendry

TARPON BAY

BAYOU

Point of Beginning
Bearing Tree
N 80°E- 250'

1	N 8½°E	S. 3°E.
2	N 6½°E	S. 5½°E.
3	N 6½°E	S. 5½°E.
A	N 6½°E	S. 5½°E.
5	N 5°E	S. 5°E.
6	N 3½°E	S. 5½°E.
7	N 4°E	S. 5°E.
8	N 4°E	S. 5°E.
9	N 4°E	S. 4½°30'E.
10	N 3½°30'E	S. 4½°E.
11	N 2½°30'E	S. 4½°E.
12	N 2½°E	S. 4½°E.
13	N 2½°E	S. 4½°E.
14	N 2½°E	S. 4½°E.
15	N 2½°E	S. 4½°E.
16	N 2½°E	S. 4½°E.

20

20

LOT 1.
N.W. of N.W.
Isaac Youmons
30 Acres- More o

VAR E 17°W.
412 ft
1320'- 4
100'
148'

LOT 3.
150' x 450'
Less.
Isaac Youmons
30 Acres
More or
Less.

176'
138'
VAR. 10°E.
300'
VAR 30°E.
300'

LOT 4
3 Acres
More or Less.
STR.

LOT 5
C.S. Smallwood
6 Acres- More or

370'
256'
70 ft.


S. B. WOODRING'S DIVISION


OF PARTS OF


Lots 1. 2. & 3 of Section 13 - TP. 46 So. - R 22 E.
Beginning at a stake in Lot 3 of Sec. 13 - at point of beach near entrance to Tarpon Bay from which point needle bears N. 32°30'E. to Woodrings Point - Point of Long Island bears N. 3°W. - Green Point bears S. 39°W. Mangrove tree bears S 22°E. 57½' distant; Burnop Cottage East of said tree - All lots front 100' on Bay and extend to Bayou, except lot 1 which has a frontage of 250'. Variation - N. 2°28'W.
The right of way for Road being reserved - 150' - and on back from front of all lots - 15' Wide.

Robert B. Leak
Civ. Engr. & Dep'y. Co. Surveyor.

Scale - 1 inch = 100'

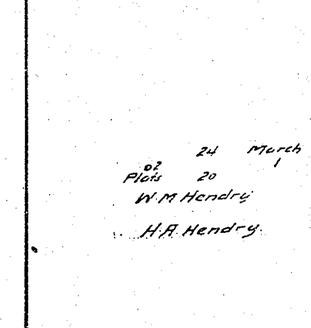

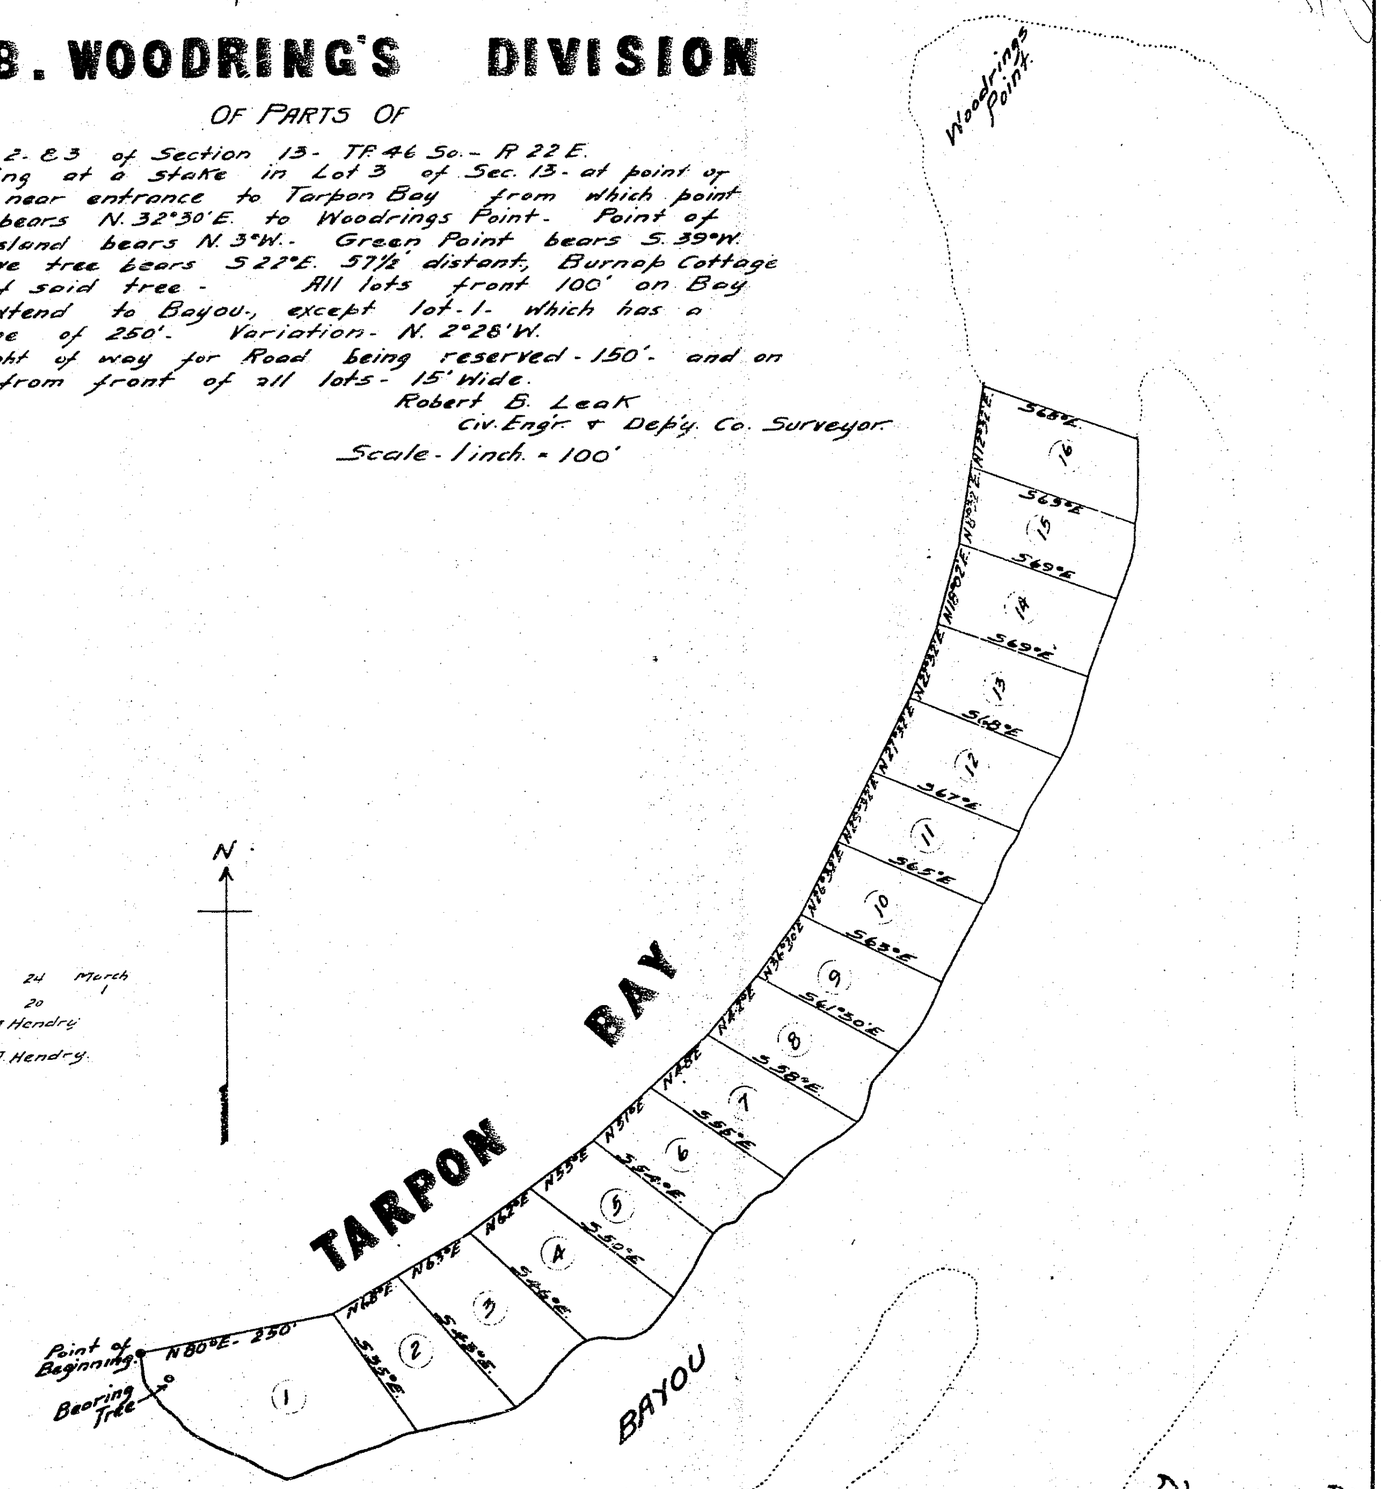

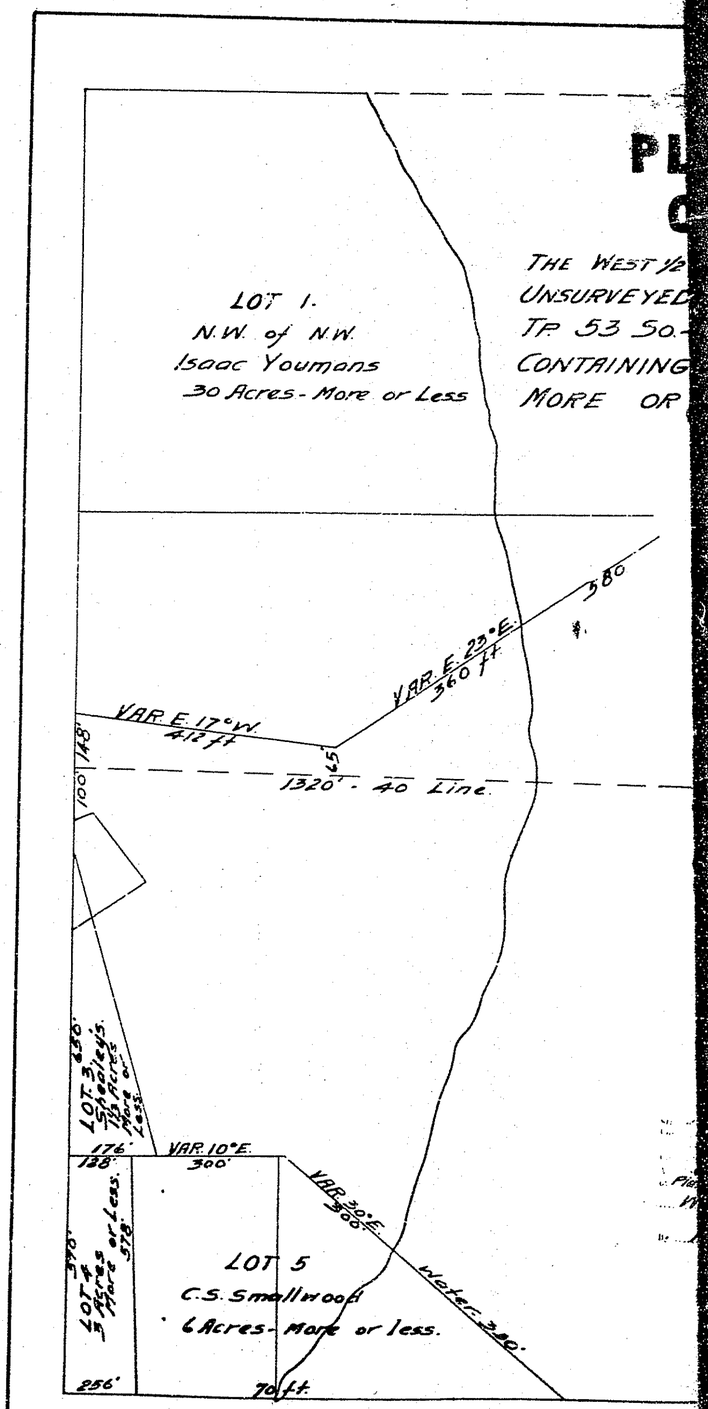


20

20

PLAT BOOK 1 PAGE 21

J.C. & J.S. ENGLISH SUBDIVISION


OF PART OF THE S.W. 1/4 OF N.W. 1/4, PART OF S.E. 1/4 OF N.W. 1/4 & PART OF LOT 2 - SEC. 21 - TP. 43 S - R. 27 E.

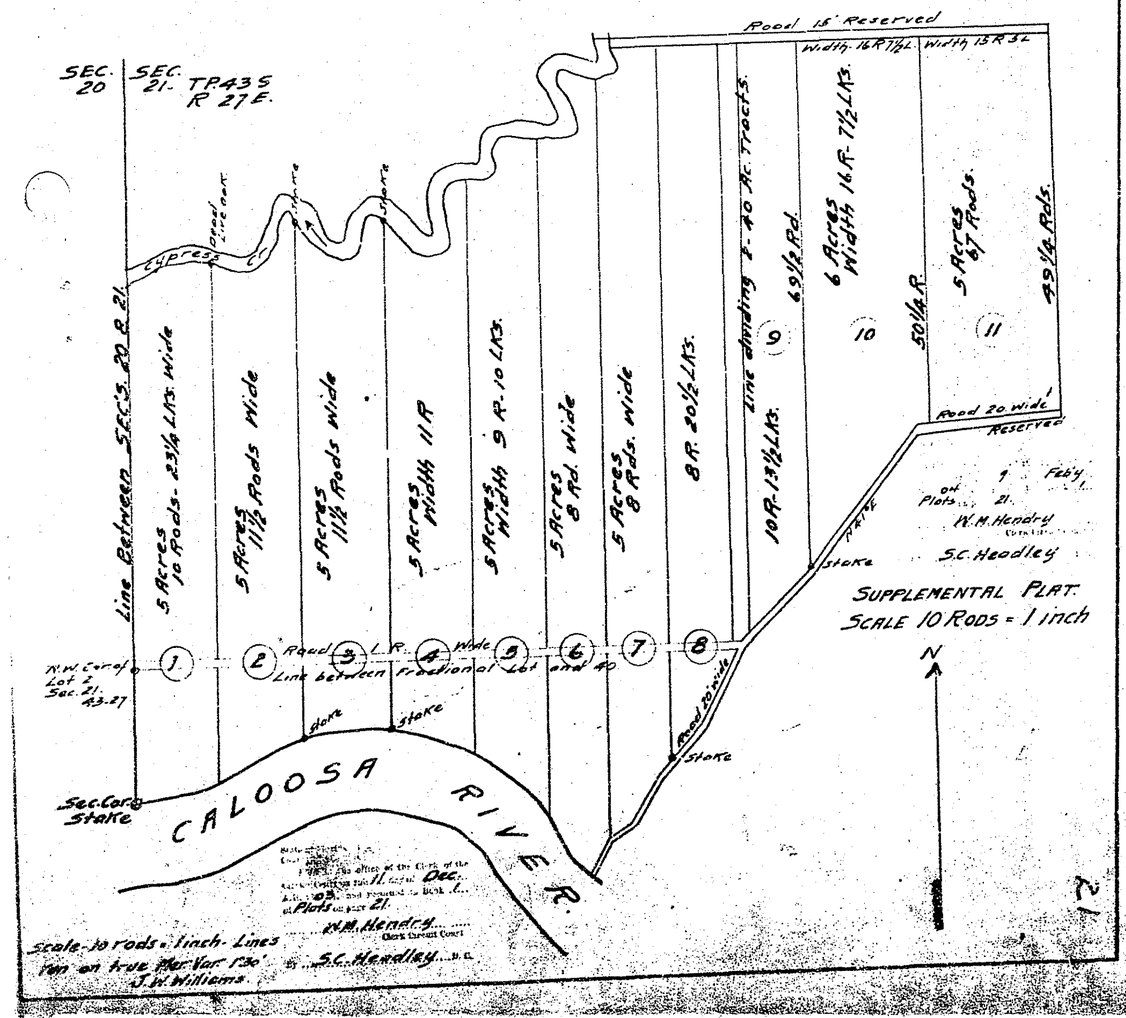

21


AMOS A. KAUNE
FORT MYERS - LEE CO. FLORIDA.
MAP OF S.W. 1/4 SEC. 29 - TP. 43 SO. R 25 E
KNOWN AS

KAUNE'S SUBDIVISION

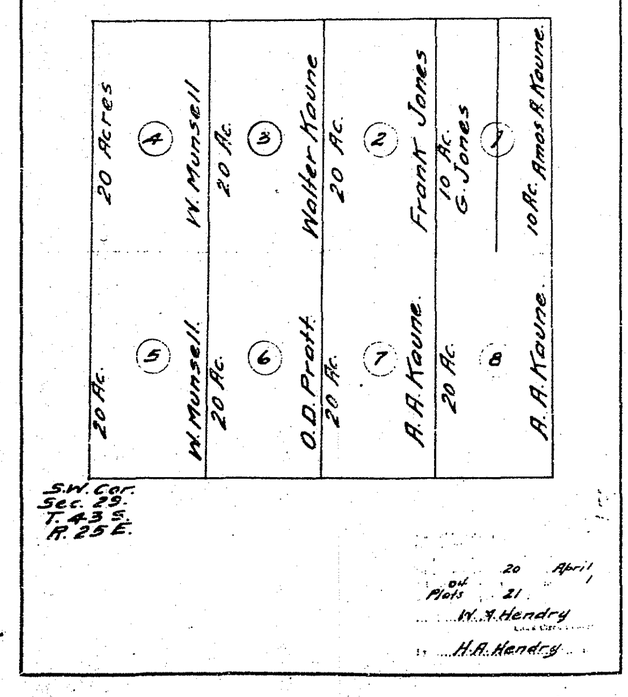

JAS. EVANS EST.

N.W. 1/4 OF N.E. 1/4 & N.E. 1/4 OF N.W. 1/4 SEC. 18 - TP. 44 SO. - 25

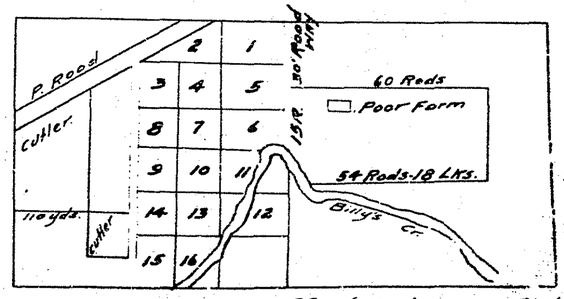

See Page 28 for Larger Plat

12


PLAT BOOK 1 PAGE 22

22

22

ALVA CEMETERY.

S.W. 1/4 of N.W. 1/4 of S.W. 1/4 of N.E. 1/4 of S. of Sec. 16 - Tp 43 So. R 27E.
Plot of 2 1/2 Acres.

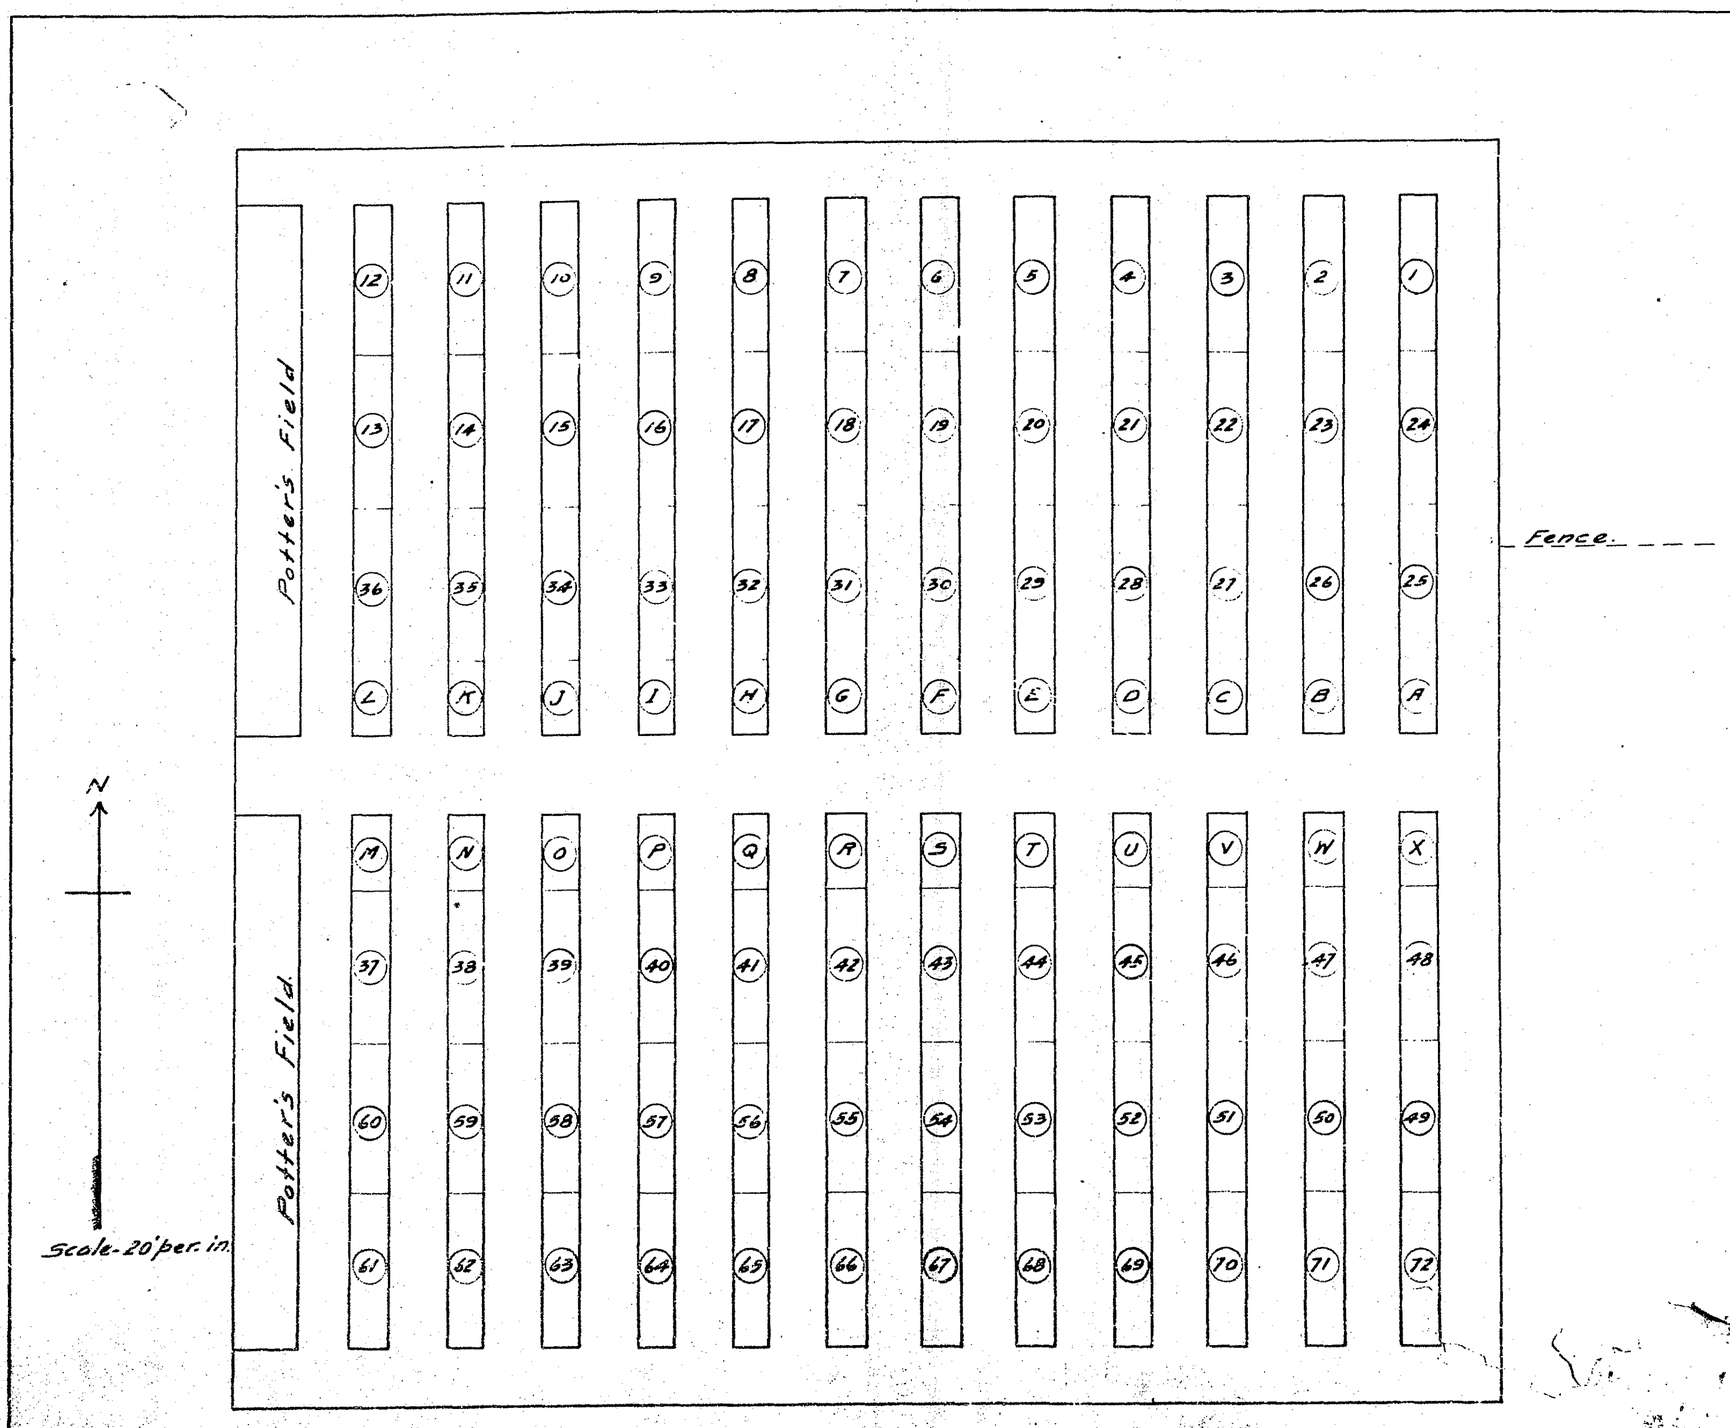

9 Jan 1
Plats 22
W.M. Handry
S.C. Headley

COPIED FROM ORIGINAL
BY E H COLLINS JR

NOTICE!! SEE NEXT FRAME

...d duly recorded this 9th
...AD. 1898
John Sitchen Clerk.
...erk of the Circuit Court- Lee Co.,
...tify that the foregoing is a
...copy of the original recorded
...450 Monroe Co. Records.
...James W. Bain- Clk. Ct. Ct.

...e true.
...netic.

N

Var. 4½° E.

CALOOSAHATCHEE RIVER

FIRST ST.

SECOND ST.

RIVER ST.

HENDRY ST.

SHERMAN ST.

JEFF ST.

...1st. Pos.

FIRST ST.

SECOND ST.

E 35° N.

20 ch.

...Orc.
...Acts 23.
W.M. Handley
H.A. Handley

HOMESTEAD OF JAMES EVANS

Being Lots 2-3 & 4 in Section ... S.E. ¼ of S.W. ¼ Section 13- & Lot 5 in ... all in TP 44 So. R 24 E. on which is ... the town of Fort Myers.

Surveyed and Mapped ... by
J.G. Kristz Deputy Surve... for Co. ...

COPIED FROM ORIG. NAL
BY E.H. COLLINS

PLAT BOOK 1 PAGE 23

Filed for record and duly recorded this 9th day of January AD. 1898

John Sitchen Clerk.

I, James W. Bain, Clerk of the Circuit Court- Lee Co., Flo. do hereby certify that the foregoing is a true and correct copy of the original recorded in Bk. K. J. page 450 Monroe Co. Records.

James W. Bain- Clk. Cir. Ct.

Section lines are true. All others magnetic.

Var. 4½° E.

CALOOSAHATCHEE RIVER

FIRST ST.

SECOND ST.

RIVER ST.

HENDRY ST.

JACKSON ST.

LEE ST.

W. M. Hendry

H. A. Hendry

HOMESTEA
OF
JAMES E. VA

Being Lots 2-3-&4 in Sec
of SW ¼ Section 13- &
all in TP 44 So. R 24 E
the town of Fort Myers

Surveyed and
J.G. H

COPIED FROM ORIGINAL
BY E.H. COLLINS


PLAT BOOK 1 PAGE 23

ENRY FUNCK'S
UBDIVISION

E.½ OF S.E.¼ OF N.W.¼ OF SECTION
S.O. - R 25 E. LEE CO. - FLA.
100' × 136' EXCEPT LOTS 1. 2. 3. & 4. WHICH
105' - 15' OFF SOUTH BOUNDARY FOR

Robert B. Leeck
Civ. Engr.


inch.

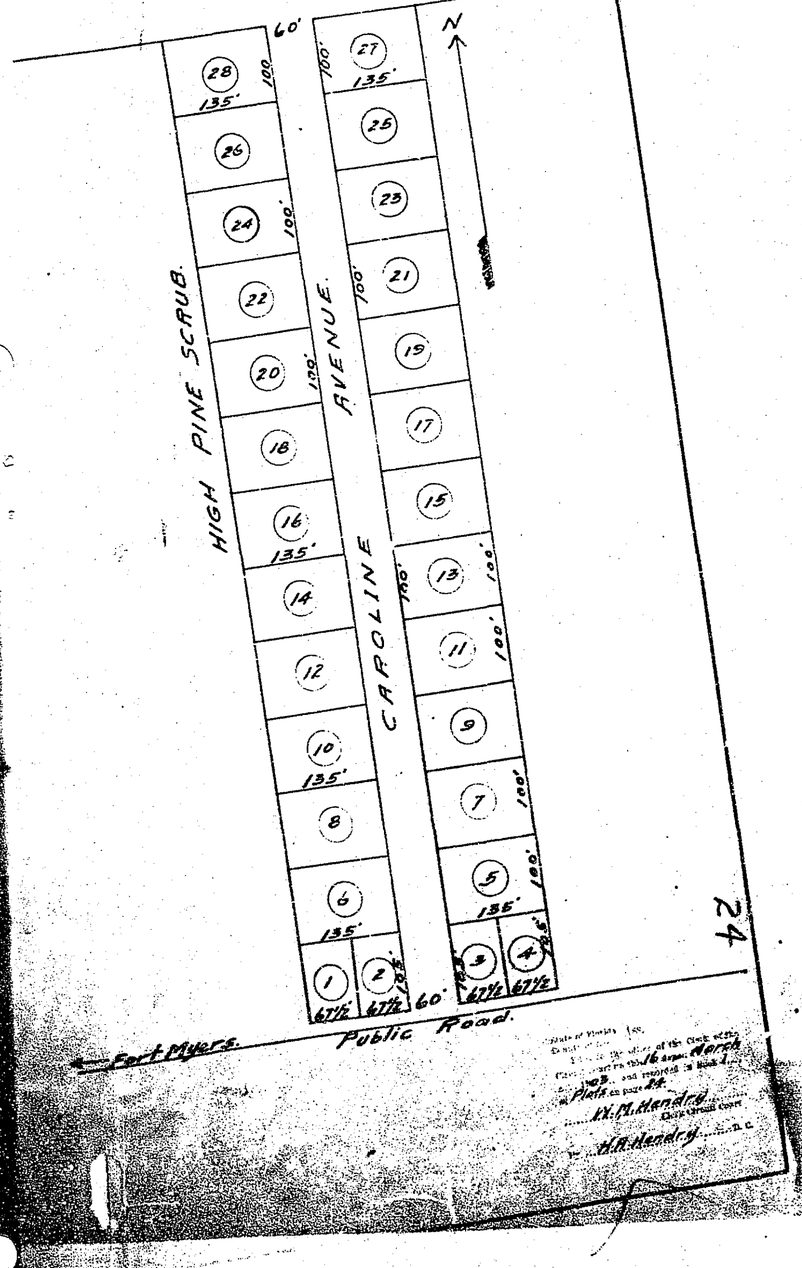

A.W. BRADLEY'S SUBDIVISION

OF THAT PART OF THE W½ OF N.W.¼ OF SEC. 24. TP. 44 SO. R 24 E., DESCRIBED AS FOLLOWS :- BEGINING AT S.W. CORNER OF N.W.¼ OF N.W.¼ - THENCE NORTH 322½'- THENCE EAST 210'- THENCE SOUTH 532½'- THENCE WEST 210'- THENCE NORTH 210' TO POINT OF BEGINING.

made by W.A. Roberts
Surveyor.
July 2. 1903.

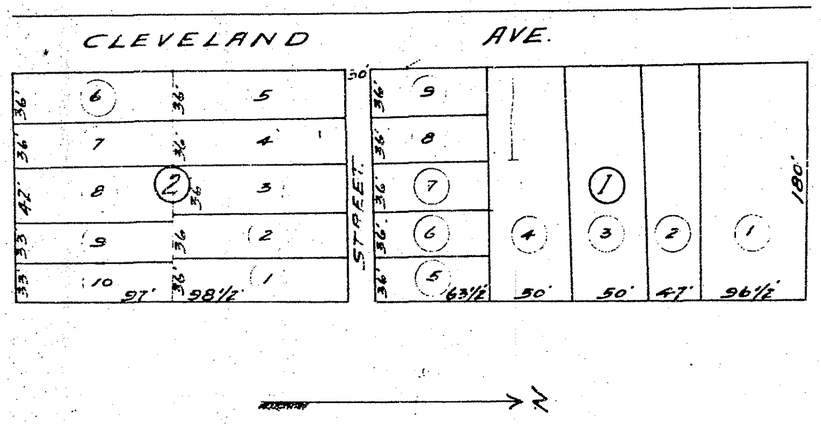

24

3 July 1
03
Plats 24
W.M Hendry

NOTICE!! SEE NEXT FRAME

STATE OF FLA.
COUNTY OF LEE
on this day personally
me, A.W. Bradley. person
me as the owner of t
cribed in the foregoi
acknowledged that h
and prays that the
recorded.
Witness my hand and
July 3rd 1903.

W. M. Hendr
Clerk C

COPIED FROM ORIGINAL
BY L H COLLINS Jr

PLAT BOOK 1 PAGE 24

24

CK'S

N


¼ OF SECTION

. FLA.

1. 2. 3. & 4. WHICH

BOUNDARY FOR


Robert B. Leak
Civ. Engr.

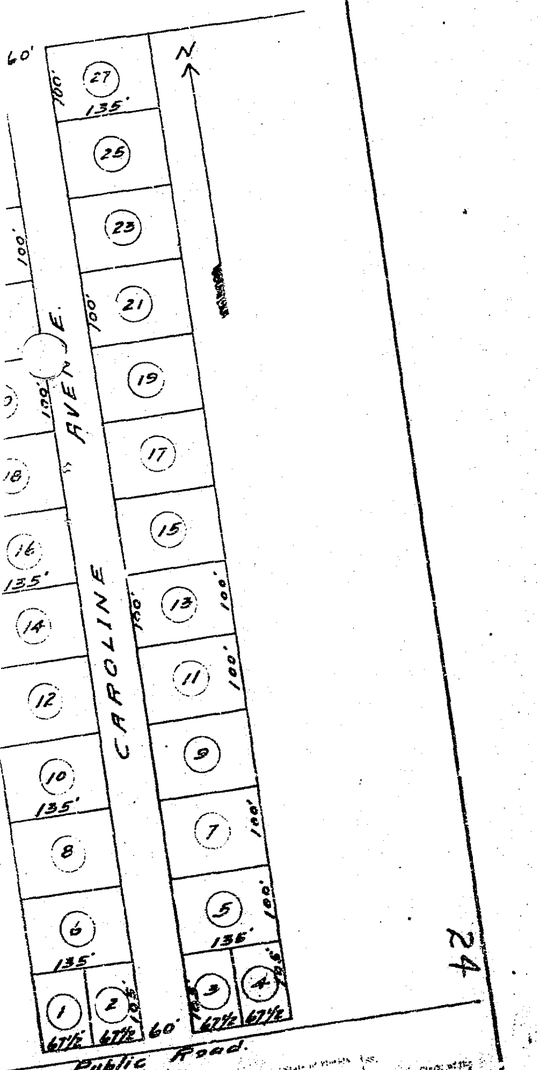

A.W. BRADLEY'S SUBDIVISION

OF THAT PART OF THE W½ OF N.W.¼ OF SEC. 24- TP. 44 SO. R. 24 E., DESCRIBED AS FOLLOWS :- BEGINING AT S.W. CORNER OF N.W.¼ OF N.W.¼ - THENCE NORTH 322½' - THENCE EAST 210' - THENCE SOUTH 532½' - THENCE WEST 210' - THENCE NORTH 210' TO POINT OF BEGINING.

made by W.A. Roberts
Surveyor
July 2. 1903.

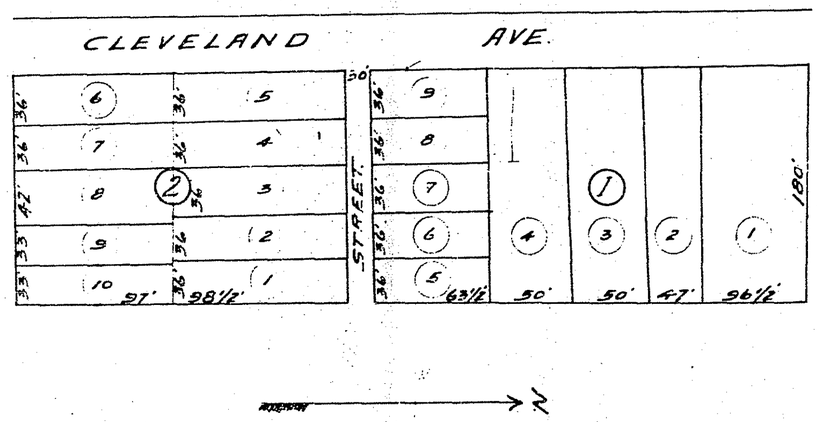

24

3 July 1
03
Plats 24
W.M. Hendry

NOTICE!
SEE
NEXT FRAME

24

STATE OF FLA.
COUNTY OF LEE

on this day personally appeared before me, A.W. Bradley personally known to me as the owner of the land described in the foregoing plat and acknowledged that he platted the same and prays that the same be recorded.

Witness my hand and seal this July 3rd 1903.

W.M. Hendry
Clerk Ct. Ct.

COPIED FROM ORIGINAL
BY I.H COLLINS Jr.

PLAT BOOK 1 PAGE 24


24

C. HENRY FUNCK'S SUBDIVISION

Of W. ½ of E. ½ of S.E. ¼ of N.W. ¼ of Section 18. TP. 44 So. - R. 25 E. Lee Co. - Fla.
All Lots 100' x 135' Except Lots 1. 2. 3. & 4. Which are 67½' x 105' - 15' off South Boundary for Road.

Scale:- 100' to 1 inch.
Dec. 1902

Robert B. Leak
Civ. Engr.

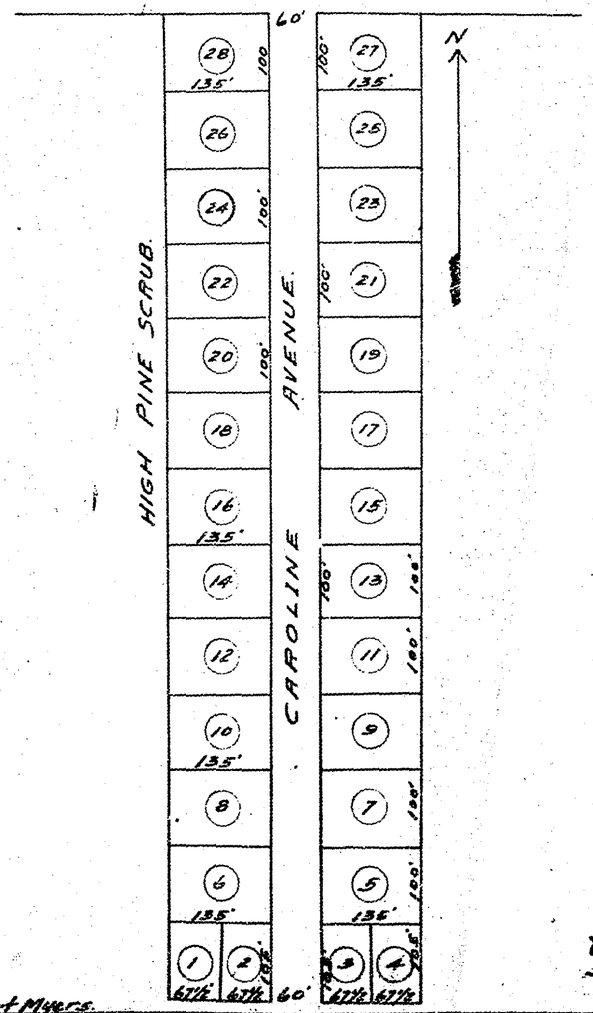


24

A. W. BRADLEY'S SUBDIVISION

Of that part of the W ½ of N.W. ¼ of Sec. 24. TP. 44 So. R 24 E., described as follows :- Begining at S.W. corner of N.W. ¼ of N.W. ¼ - thence North 322½'- thence East 210'- thence South 332½'- thence West 210'- thence North 210' to point of Beginning.

made by W. A. Roberts
Surveyor.
July 2. 1903.

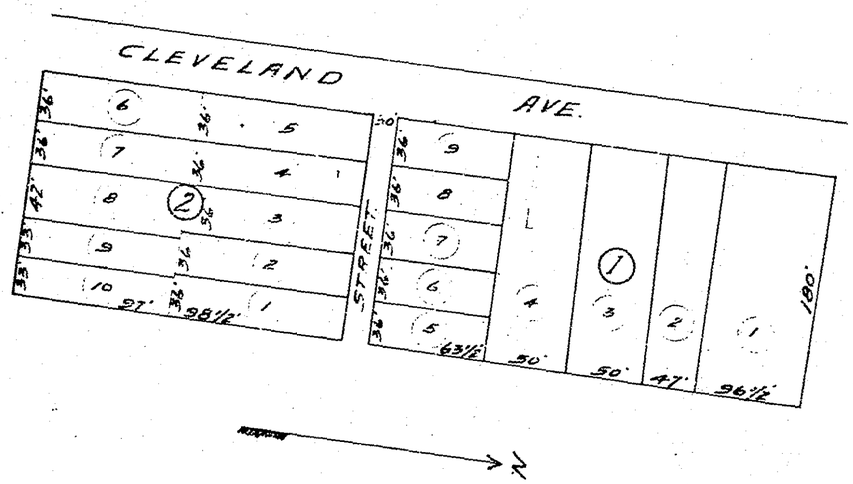

03 Plats 24
3 July
W.M Hendry

COPIED FROM ORIGINAL
BY L H COLLINS JR

PLAT BOOK 11 PAGE 24

T OF

SUBDIVISION

ES IN N.W. 1/4 OF SEC. 26 TP 44 S-R 24 E.

LOTS. 1 & 2 ARE 85 × 90

ALL OTHERS ARE 75 × 90

e made

lyers,

HOLLAND ST.

ELEVATION OF BLOCKS ABOVE H.W. 1' 2' 3'

Average El. 1.82

BLOCK E

BLOCK F

RIVERSIDE ST.

200

6 Acres

SAHATCHEE RIVER.

25 August 1

Plats 25

W.M. Hendry

S.C. Headley

SECOND ST.

LEE ST.

S32°E

Proposed Switch

SPRING GARDEN ST. (ROYAL PALM)

FOWLER ST.

HOUGH ST.

E35°N.

THOMPSON ST.

PECK ST.

A.C.L. R.R.

ANDERSON AVE.

16 Nov.

Plats 25

W.M. Hendry

S.C. Headley

25

27

NOTICE!!
SEE
NEXT FRAME

GARDNER S

SUBDIVISION

OF PART OF BLOCK 14. PLAT OF HOMESTEAD
JAMES EVANS AND PART OF THE S.W. 1/4 OF
SEC. 13- TP. 44 S. - R. 24 E.

BY JOS. F. SHANDS. C.E.
NOVEMBER 14-1903.

STATE OF FLORIDA.

On this day personally appeared before me A A Gardner,
personally known to me as the owner of the land described in the
foregoing plat, and acknowledged that he platted the same and prays
that same be recorded.

Witness my hand and Seal this 16th of November A.D. 1
W Hendry, JR. C.
By E. A. Hendry D. C.

COPIED FROM ORIGINAL
BY E H COLLINS JR

PLAT BOOK 11 PAGE 25